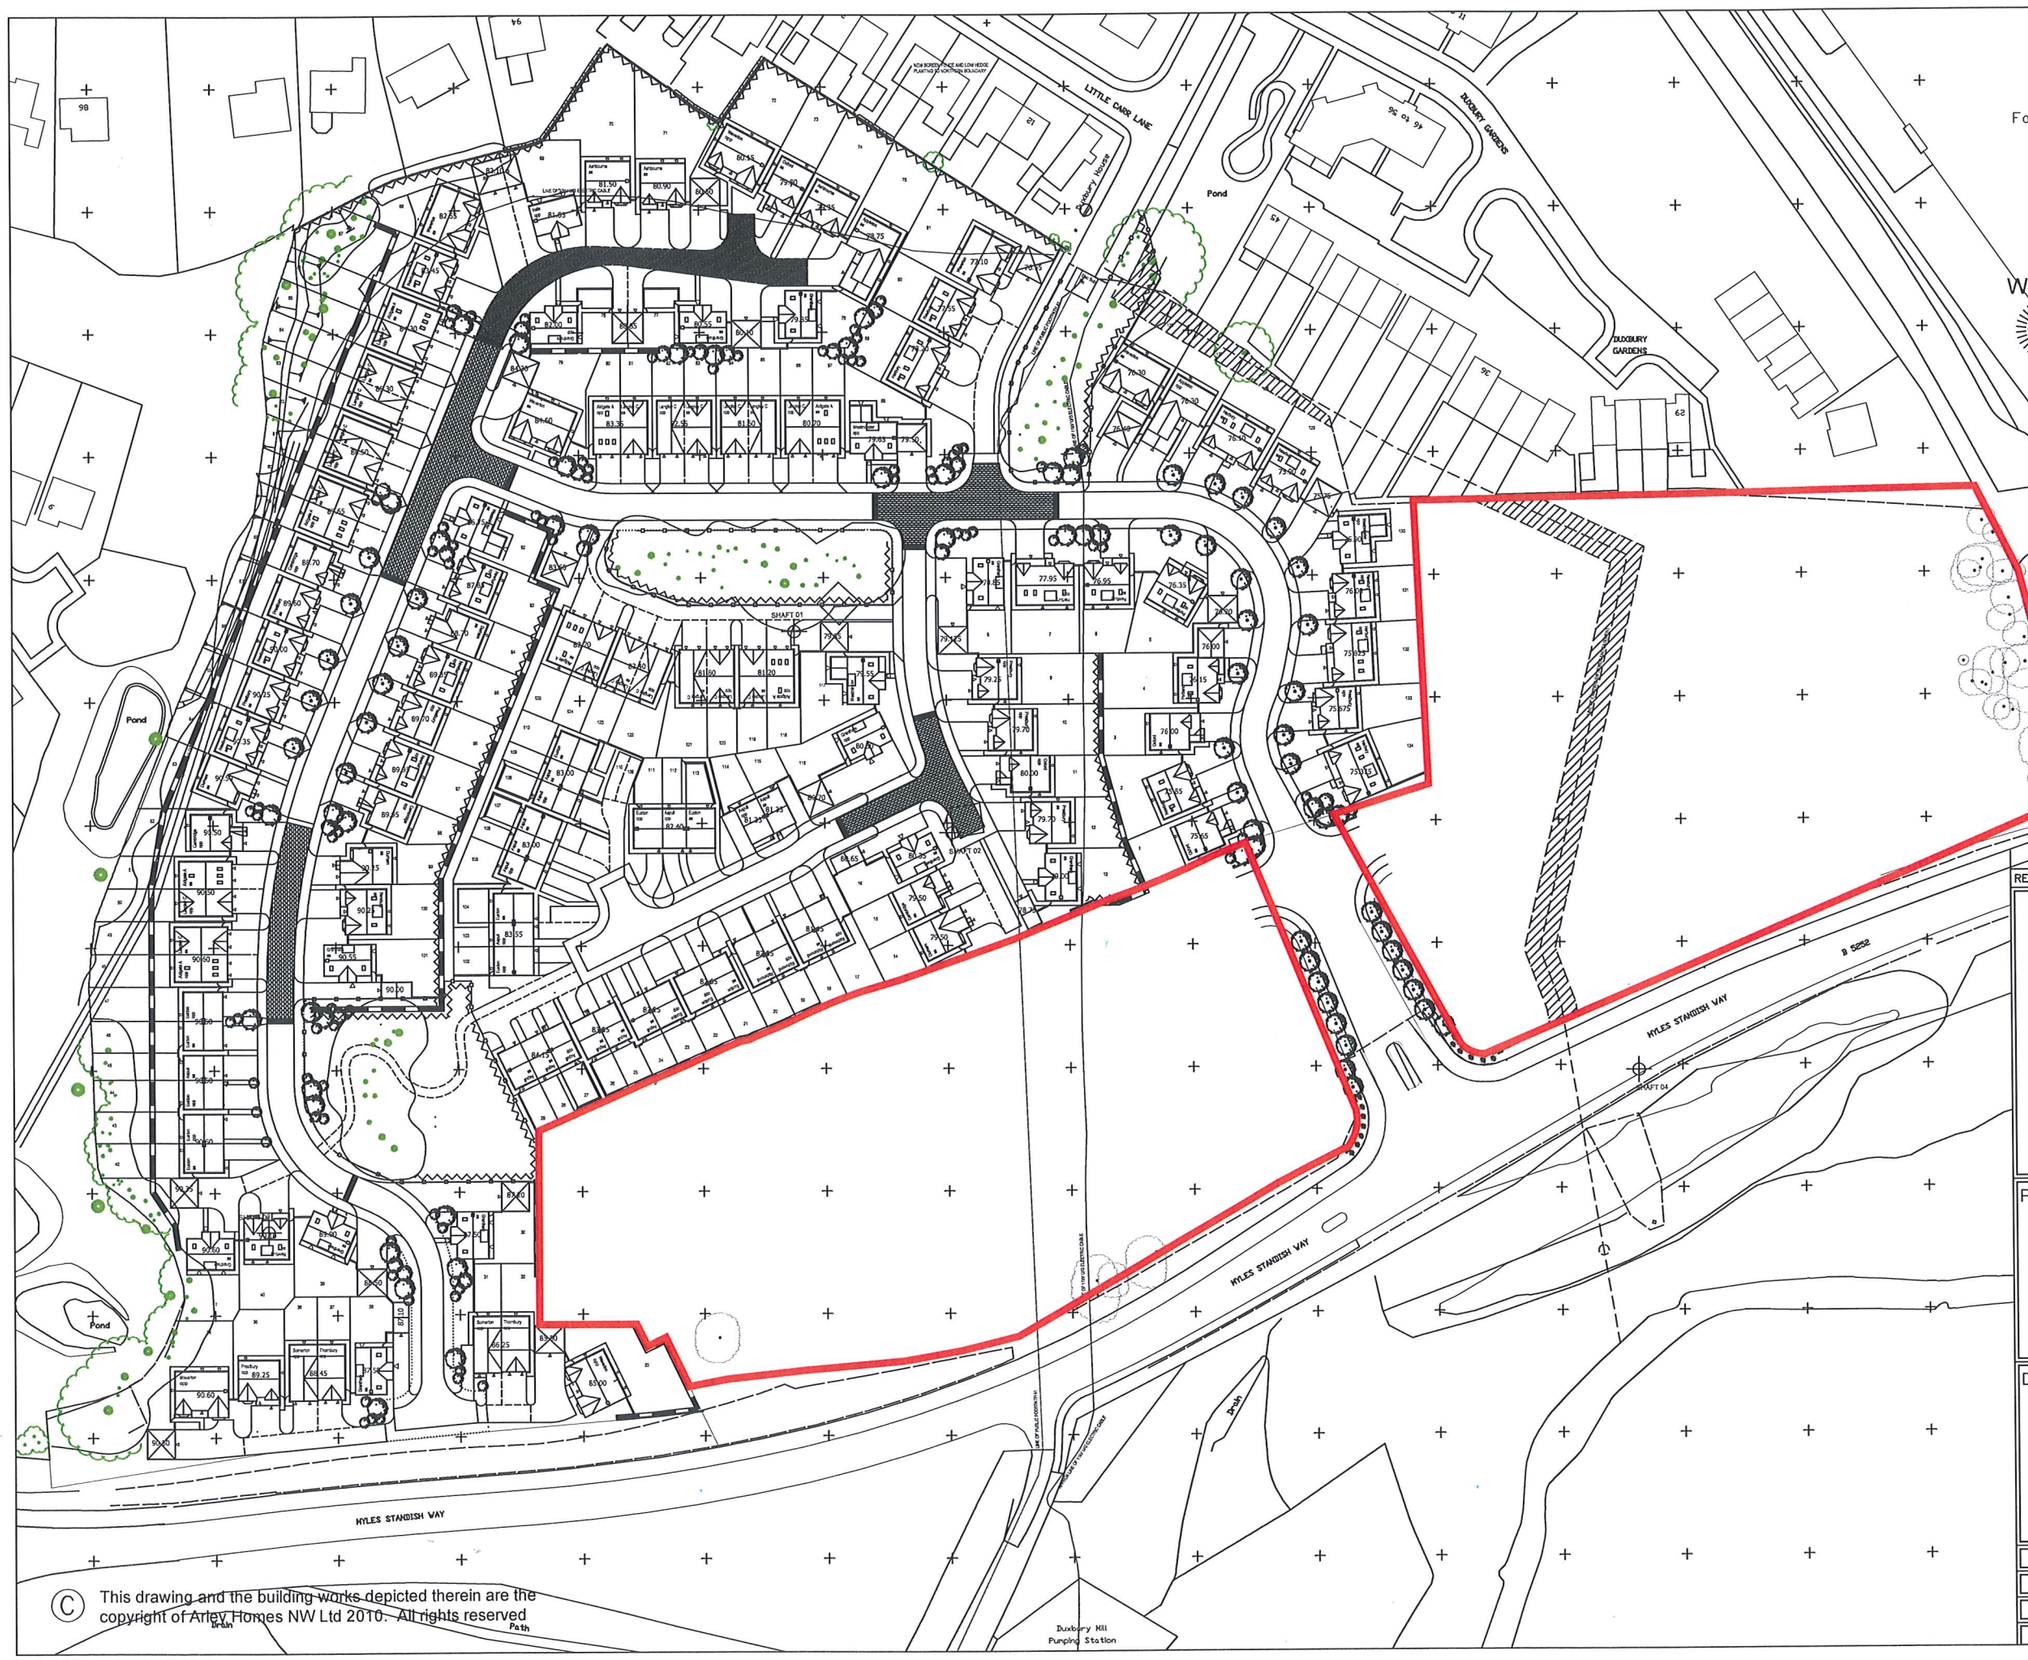

© This drawing and the building works depicted therein are the copyright of Arley Homes NW Ltd 2010. All rights reserved

REV.	DESCRIPTION	INT.	DATE

ARLEY HOMES

ARLEY HOMES NORTHWEST LTD
THE OLD RECTORY, RECTORY LANE,
WINWICK, WARRINGTON. WA2 8LE

TEL: 01925 651155 FAX: 01925 653333

PROJECT

DUXBURY PARK
MYLES STANDISH WAY
CHORLEY

DRAWING TITLE

COMMERCIAL LAND
LOCATION PLAN

JOB NUMBER	502			REV
DRAWING NUMBER	52			–
DRAWN	FDW	SEPT '11	SCALE	A3
CHECKED	FDW		1:1250	