ENTWISTLE CAMPING BARN

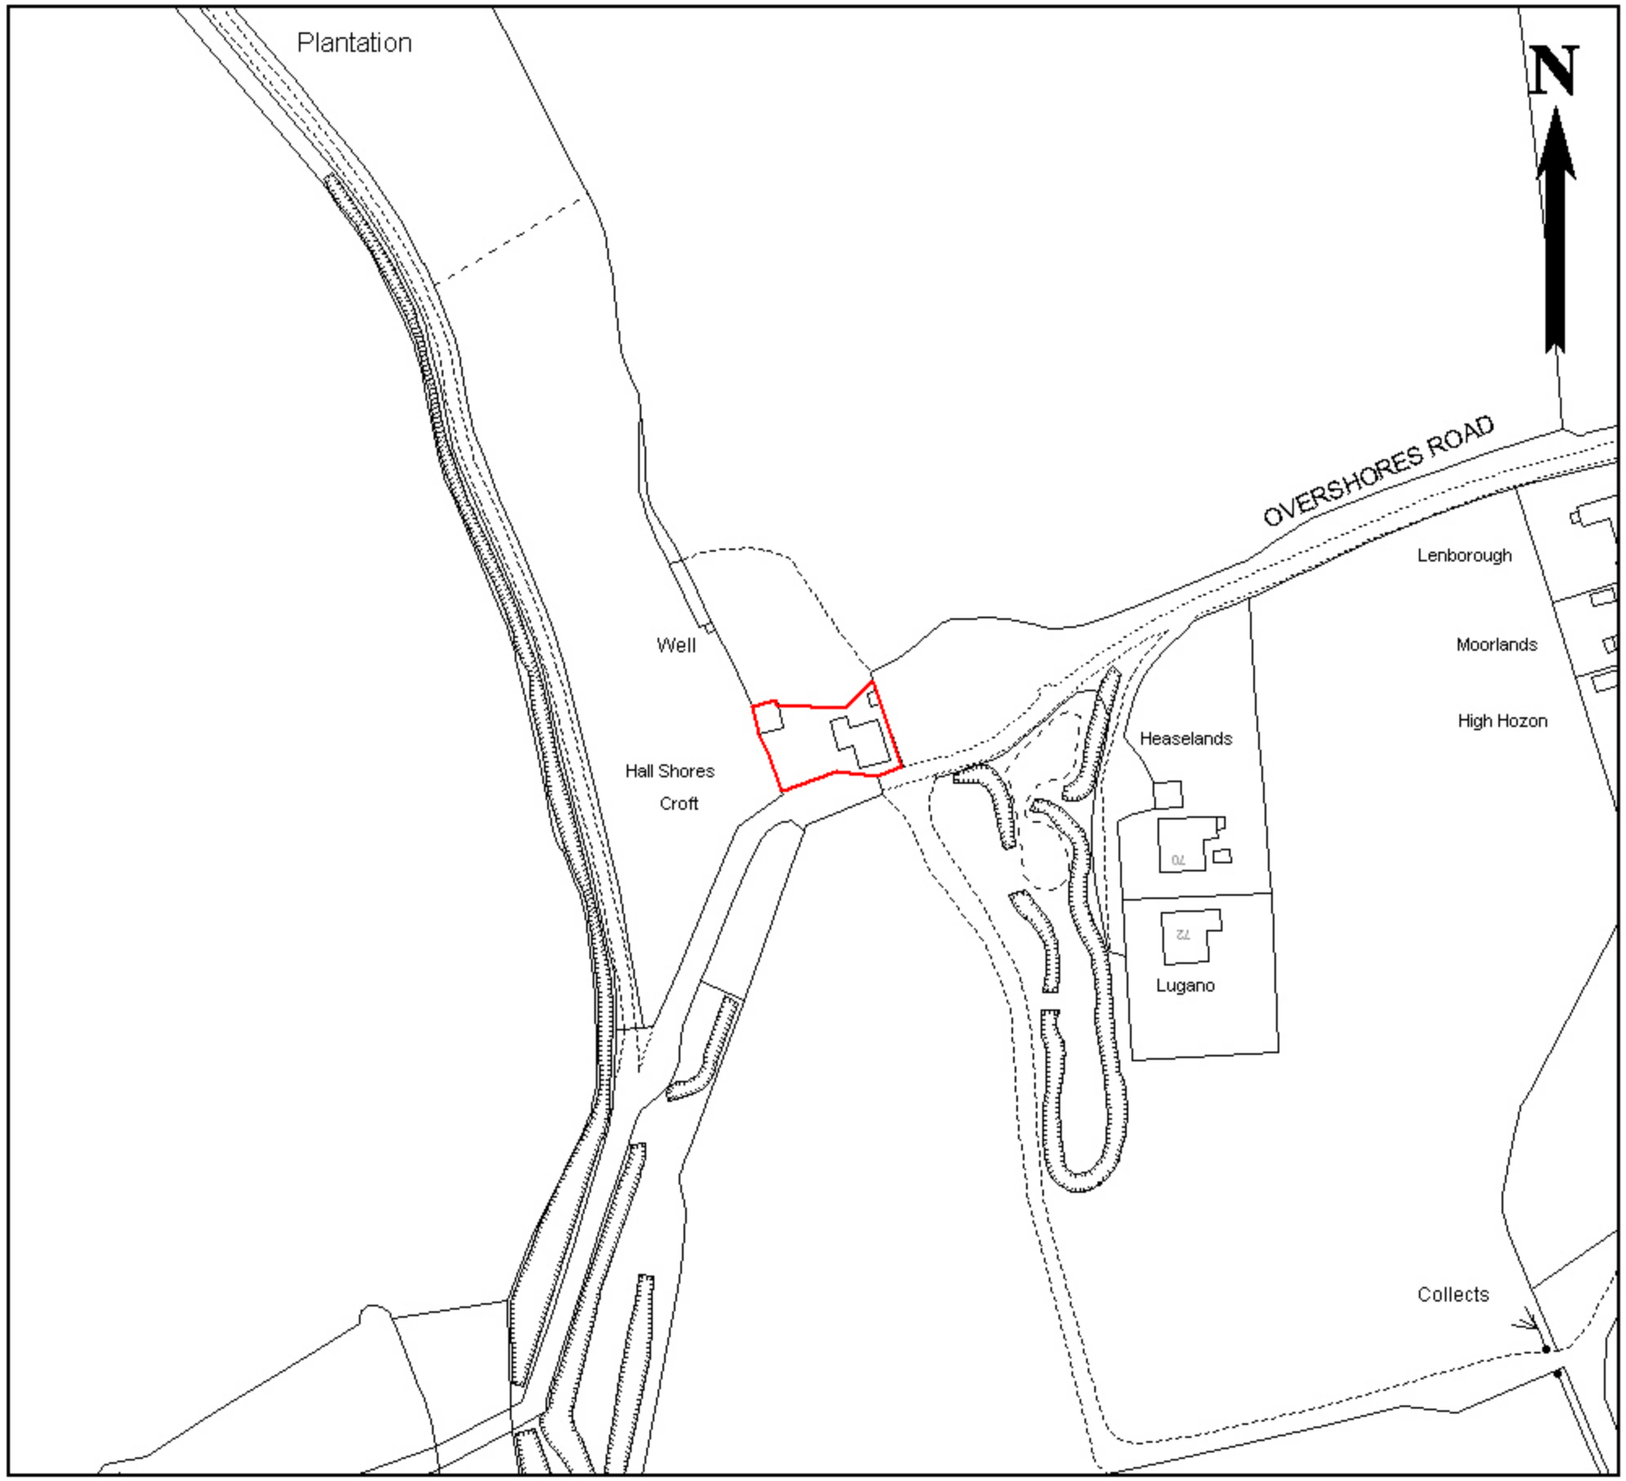

Location Plan **Scale 1:50,000**

Legend

- Location of Property
- Site Boundaries

COPYRIGHT ACKNOWLEDGEMENT

THIS PLAN IS BASED UPON THE ORDNANCE SURVEY MAP BY NWW LTD WITH THE SANCTION OF THE CONTROLLER OF H.M. STATIONERY OFFICE.

CROWN COPYRIGHT RESERVED. UNATHORISED REPRODUCTION INFRINGES COPYRIGHT.

United Utilities

NGR: SD 726 175

Scale: 1:1250