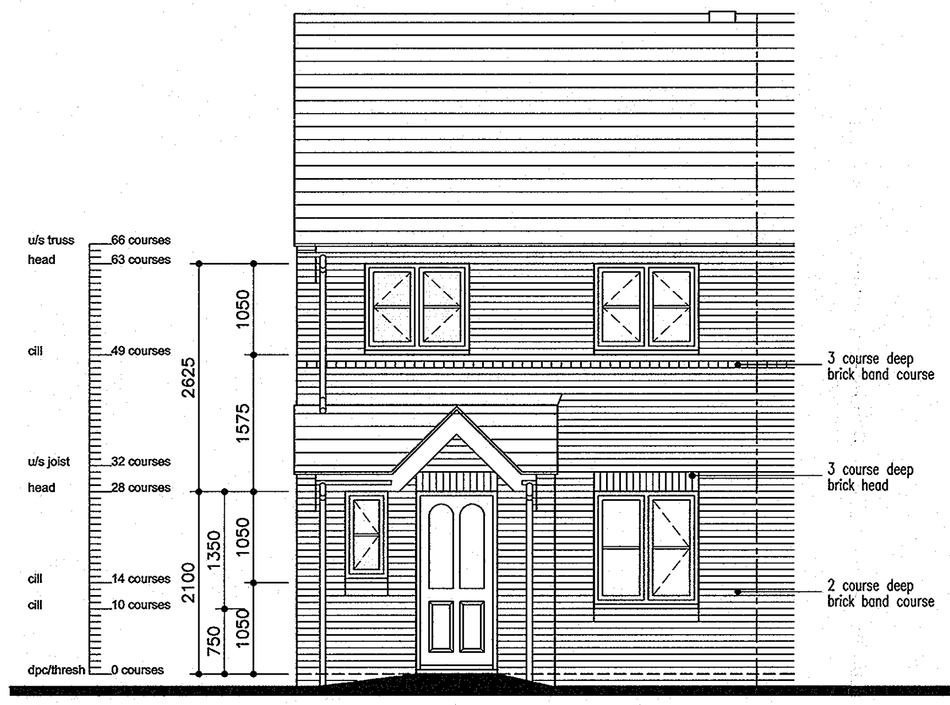

FRONT ELEVATION

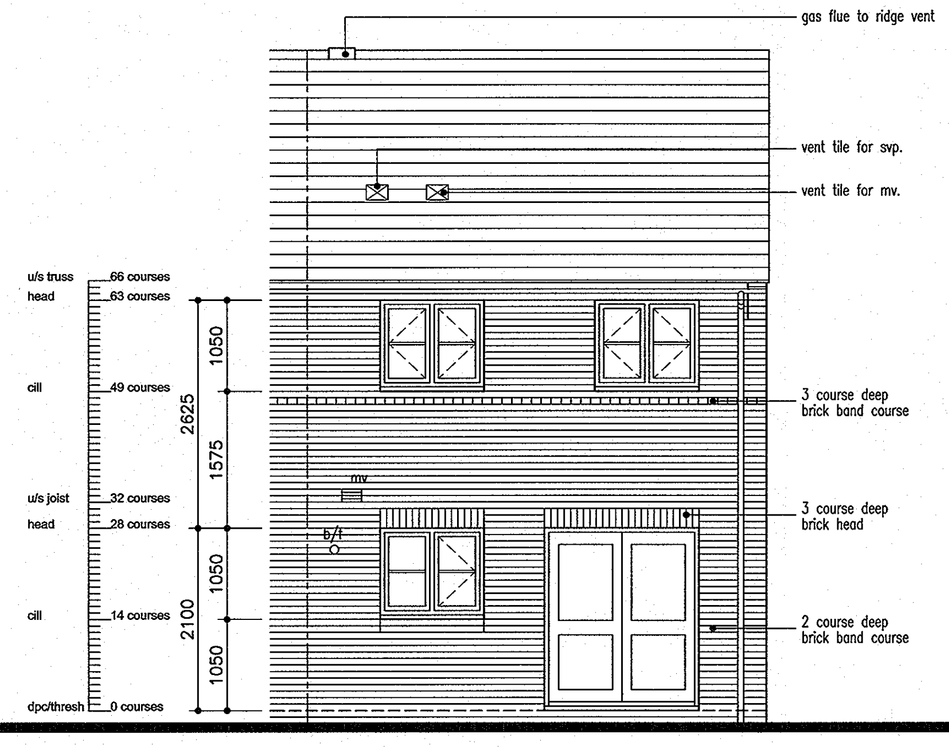

REAR ELEVATION

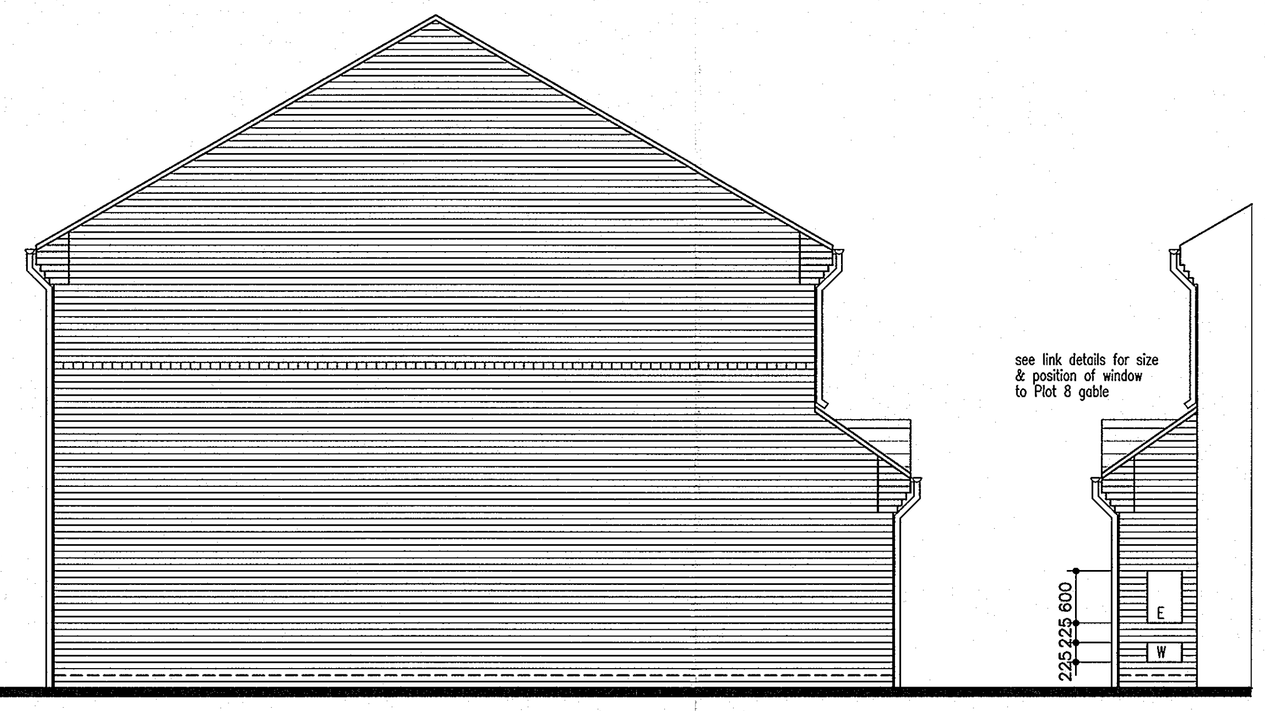

SIDE ELEVATION

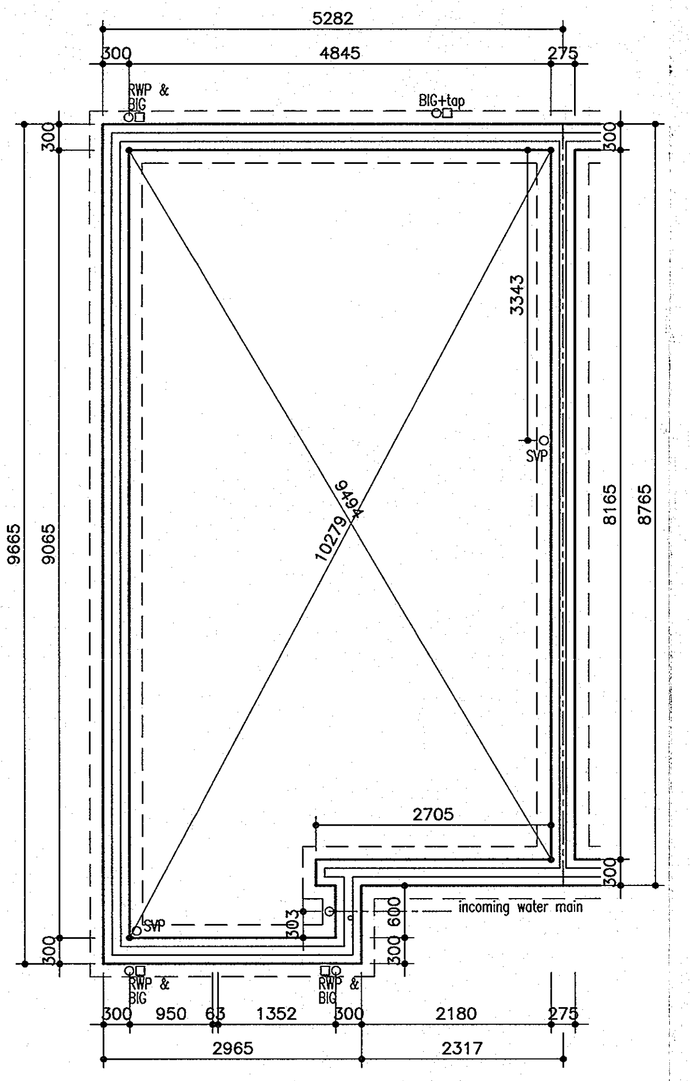

FOUNDATION PLAN

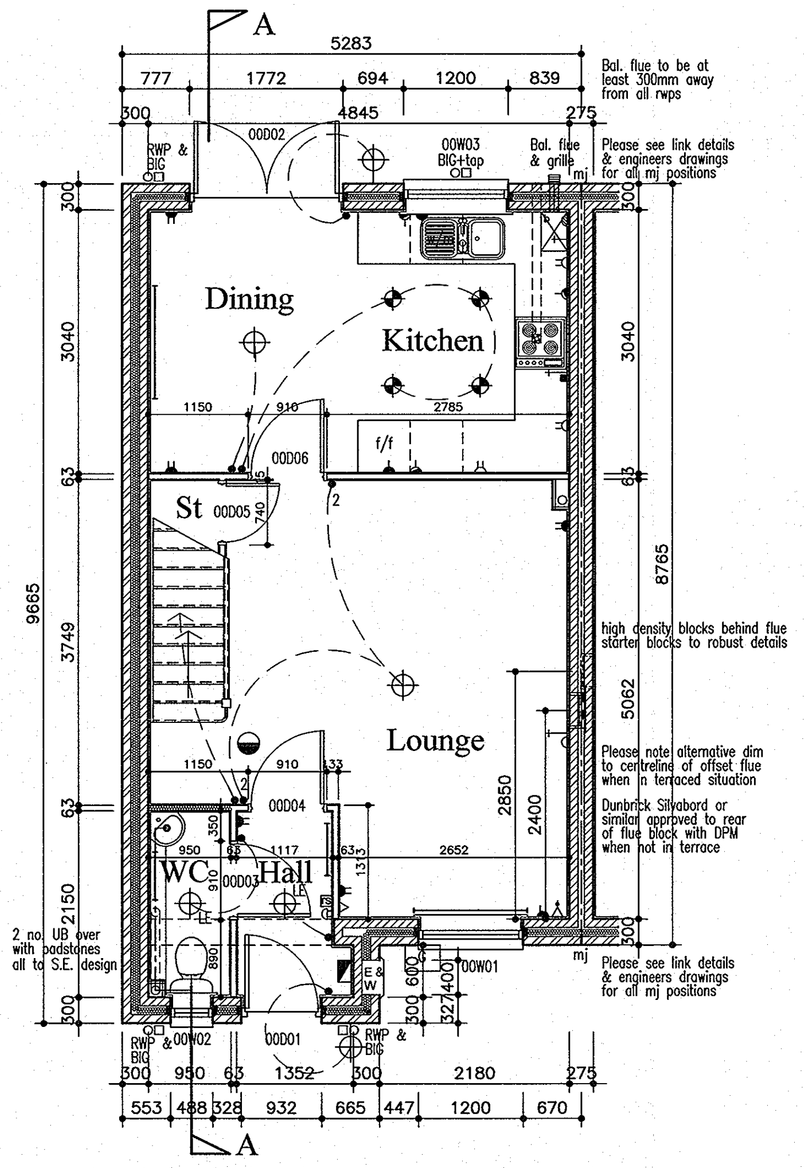

GROUND FLOOR PLAN

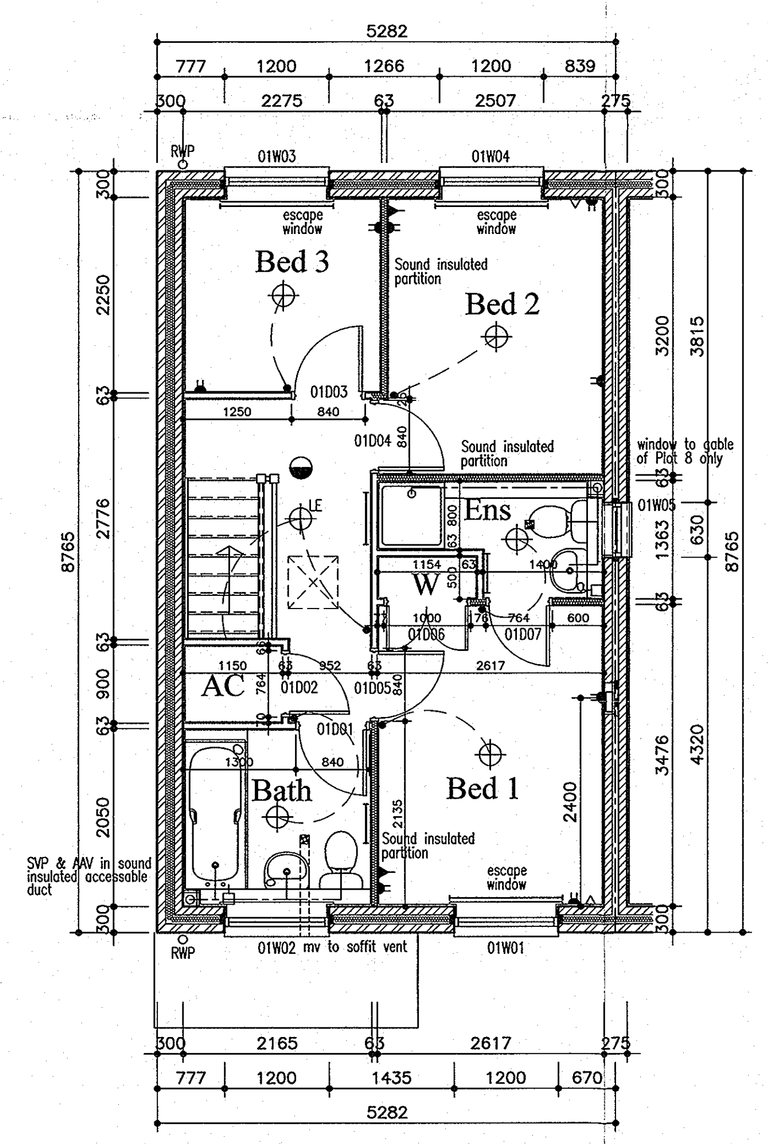

FIRST FLOOR PLAN

Legend

Consumer Unit	Grid Switch	TV point	Downlighter
Radiator	Room Stat	Switch for low level Fused spur	Light Switch
Smoke Alarm	Door Bell	Multi Media Panel (BT,TV,SAT,FM)	
Mech. Vent.	High Level Single	Fused Spur	
Shaver Point	High Level Double	Light	
Cooker Control	Low Level Single	Wall Light	
BT Point	Low Level Double	Low Energy Light Fitting	
Bell Push	Immersion	Light Pull Holder	

RECEIVED
Urban Vision Partnership Ltd
23 JUL 2007
Filed

DOOR & WINDOW SCHEDULE 00W01 - ground floor window

No.	Width	Height	Remarks	No.	Width	Height	Remarks
00D01	932	2100		01D01	840	2100	.
00D02	1772	2100	Patio Door	01D02	764	2100	.
00D03	910	2100	.	01D03	840	2100	.
00D04	910	2100	.	01D04	840	2100	.
00D05	740	2100	.	01D05	840	2100	.
00D06	910	2100	.	01D04	1000	2100	.
				01D05	764	2100	.
00W01	1200	1350					
00W02	488	1050	Obscure	01W01	1200	1050	Escape window
00W03	1200	1050	.	01W02	1200	1050	Obscure
				01W03	1200	1050	Escape window
				01W04	1200	1050	Escape window
				01W05	630	1050	Obscure (plot 8)

Rev	Date	Comments
C	19/07/06	Window added to Plot 8 gable only to suit planning condition
B	12/04/06	Note added to clarify balanced flue & rwp positional requirements
A	22/03/06	Full fill insulation added, mj note added, meter heights amended

PWL ARCHITECTS

Project
MEWS DWELLINGS
KENYON WAY
LITTLE HULTON
KAUFMAN & BROAD

The First Floor 32 Market street Altrincham Cheshire WA14 1PF
Tel 0161 941 4009 Fax 0161 926 9257 E Mail: info@pwlarchitects.com

Drawing	Floor Area	Drawn
Plans & Elevations	81.2 sq m/875 sq ft	CPW
Scales	**Date**	**DWG No.**
1:50	FEBRUARY 2006	647/WD01/C

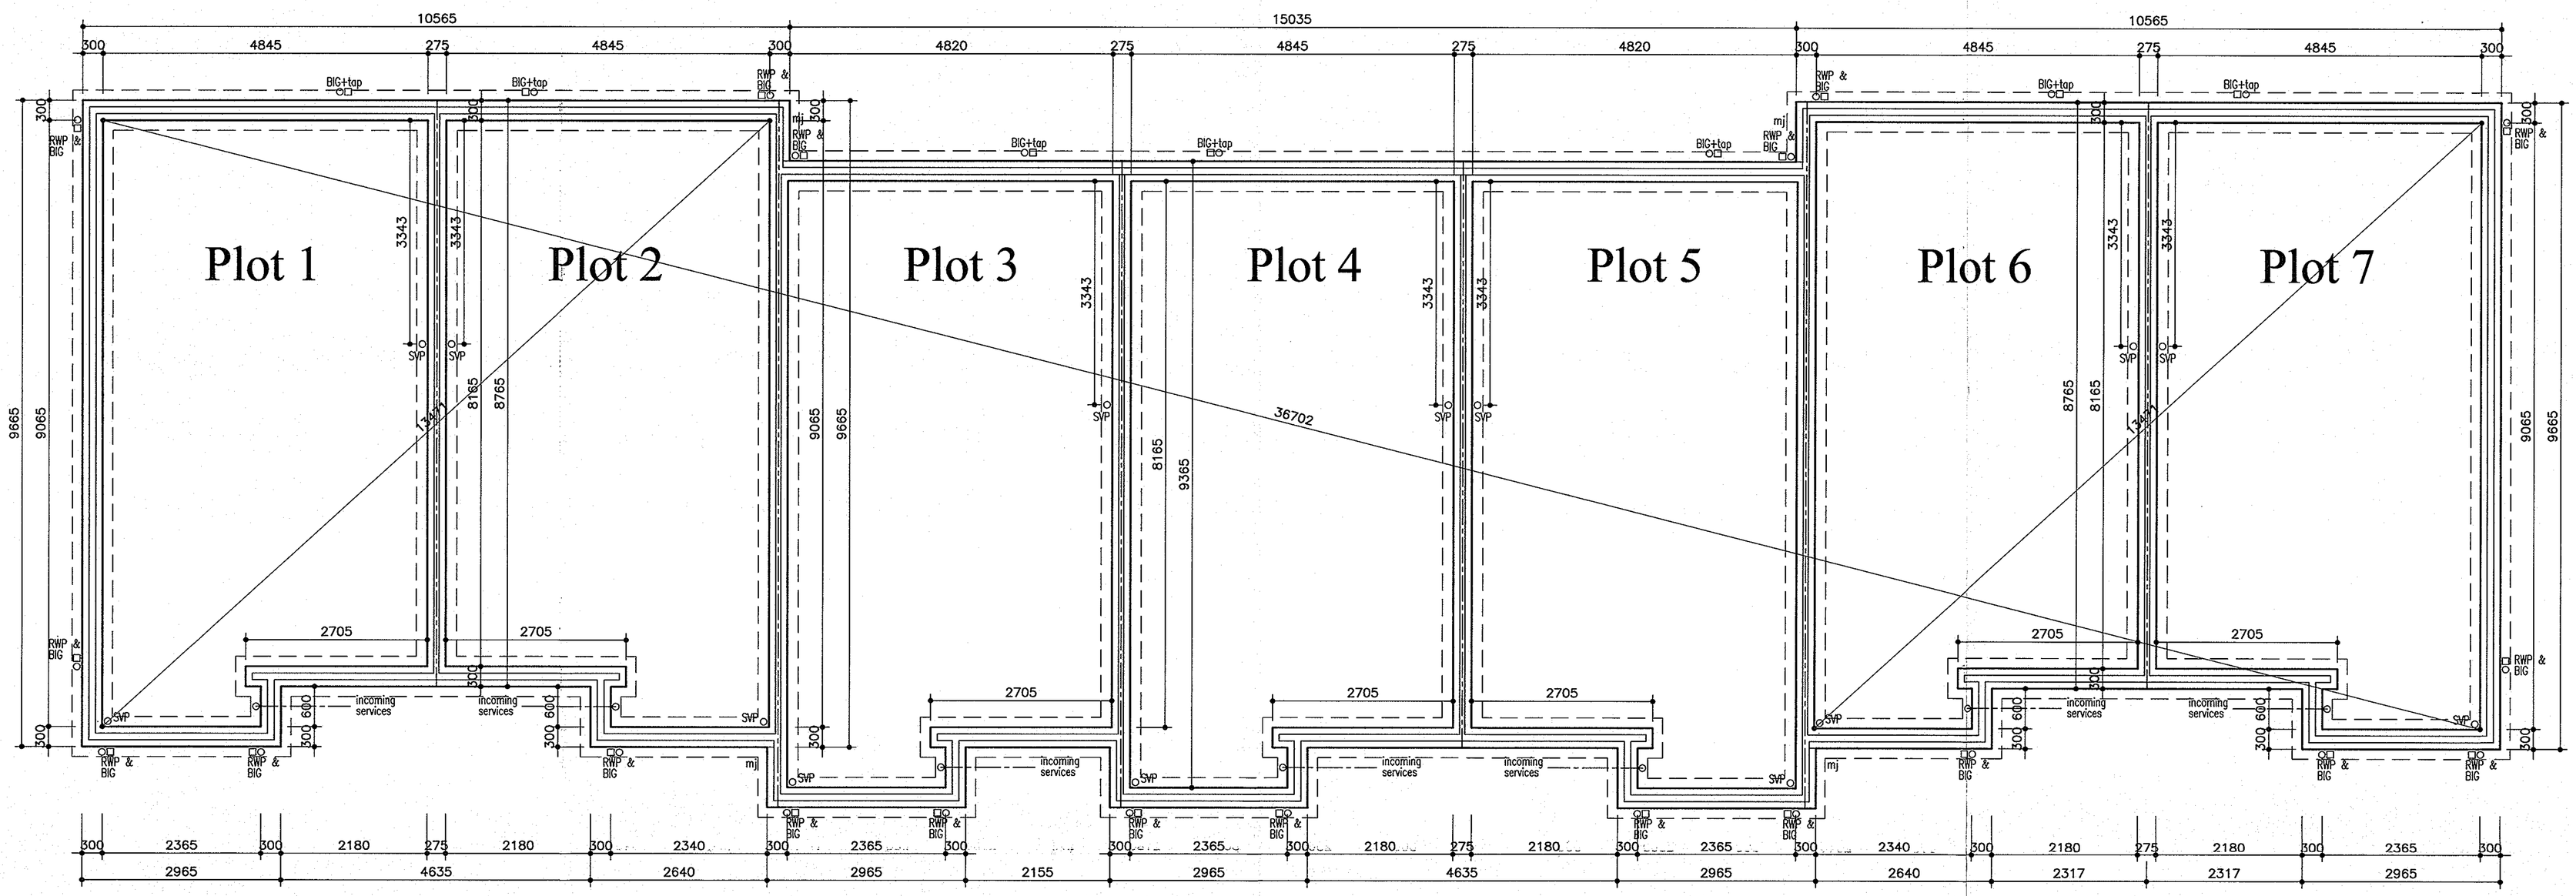

FOUNDATION PLAN

Refer to engineers drawings for confirmation of movement joint positions

RECEIVED
Urban Vision Partnership Ltd
23 JUL 2007
Referred To.....

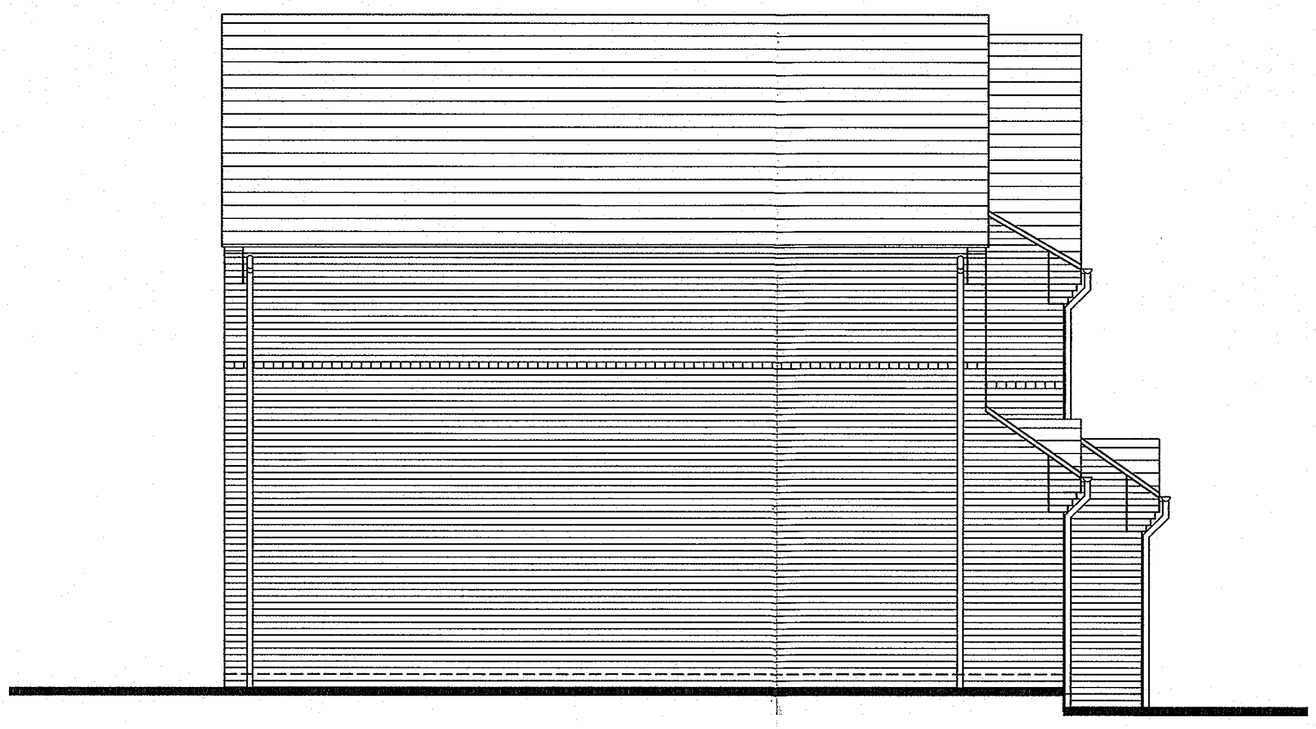

SIDE ELEVATION

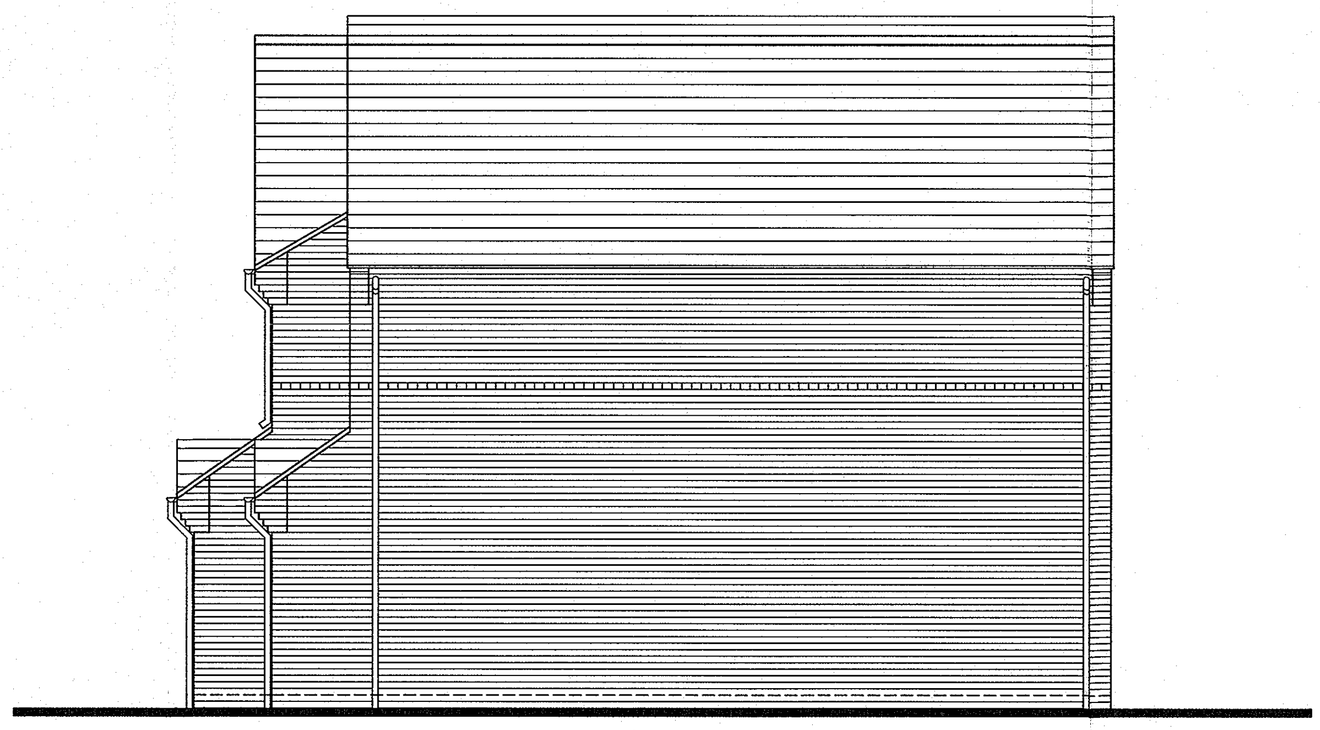

SIDE ELEVATION

Rev	Date	Comments
C	19/07/07	Levels amended to suit planning condition
B	11/04/06	Rwp positions amended to avoid balanced flue extract
A	22/03/06	Indicative movement joint positions added

Project
MEWS DWELLINGS
KENYON WAY
LITTLE HULTON
KAUFMAN & BROAD

PWL ARCHITECTS
The First Floor 32 Market street Altrincham Cheshire WA14 1PF
Tel 0161 941 4009 Fax 0161 926 9257 E Mail: info@pwlarchitects.com

Drawing	Floor Area	Drawn
Link Detail Plots 1-7 Plan & Side Elevations		CPW
Scales	Date	DWG No.
1:50	FEBRUARY 2006	647/WD03/C

Plot 1 Plot 2 Plot 3 Plot 4 Plot 5 Plot 6 Plot 7

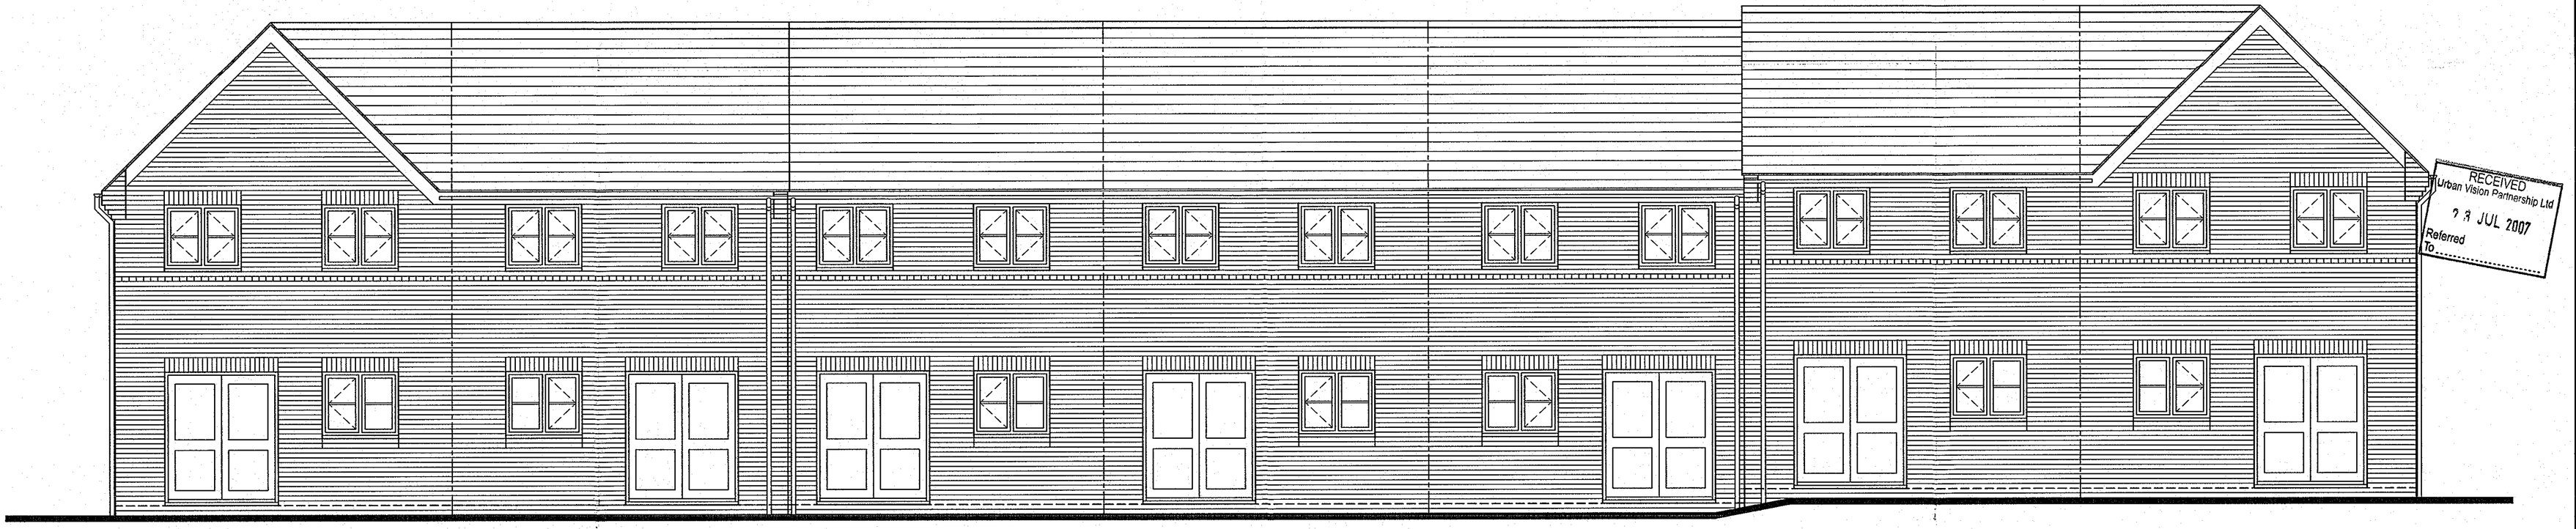

Plot 7 Plot 6 Plot 5 Plot 4 Plot 3 Plot 2 Plot 1

RECEIVED
Urban Vision Partnership Ltd
23 JUL 2007
Referred To

Rev	Date	Comments
B	19/07/07	Levels amended to suit planning condition
A	11/04/06	Rwp positions amended to avoid balanced flue extract

PWL ARCHITECTS

Project
MEWS DWELLINGS
KENYON WAY
LITTLE HULTON
KAUFMAN & BROAD

The First Floor 32 Market street Altrincham Cheshire WA14 1PF
Tel 0161 941 4009 Fax 0161 926 9257 E Mail: info@pwlarchitects.com

Drawing	Floor Area	Drawn
Link Detail Plots 1-7 Front & Rear Elevations		CPW
Scales 1:50	Date FEBRUARY 2006	DWG No. 647/WD04/B

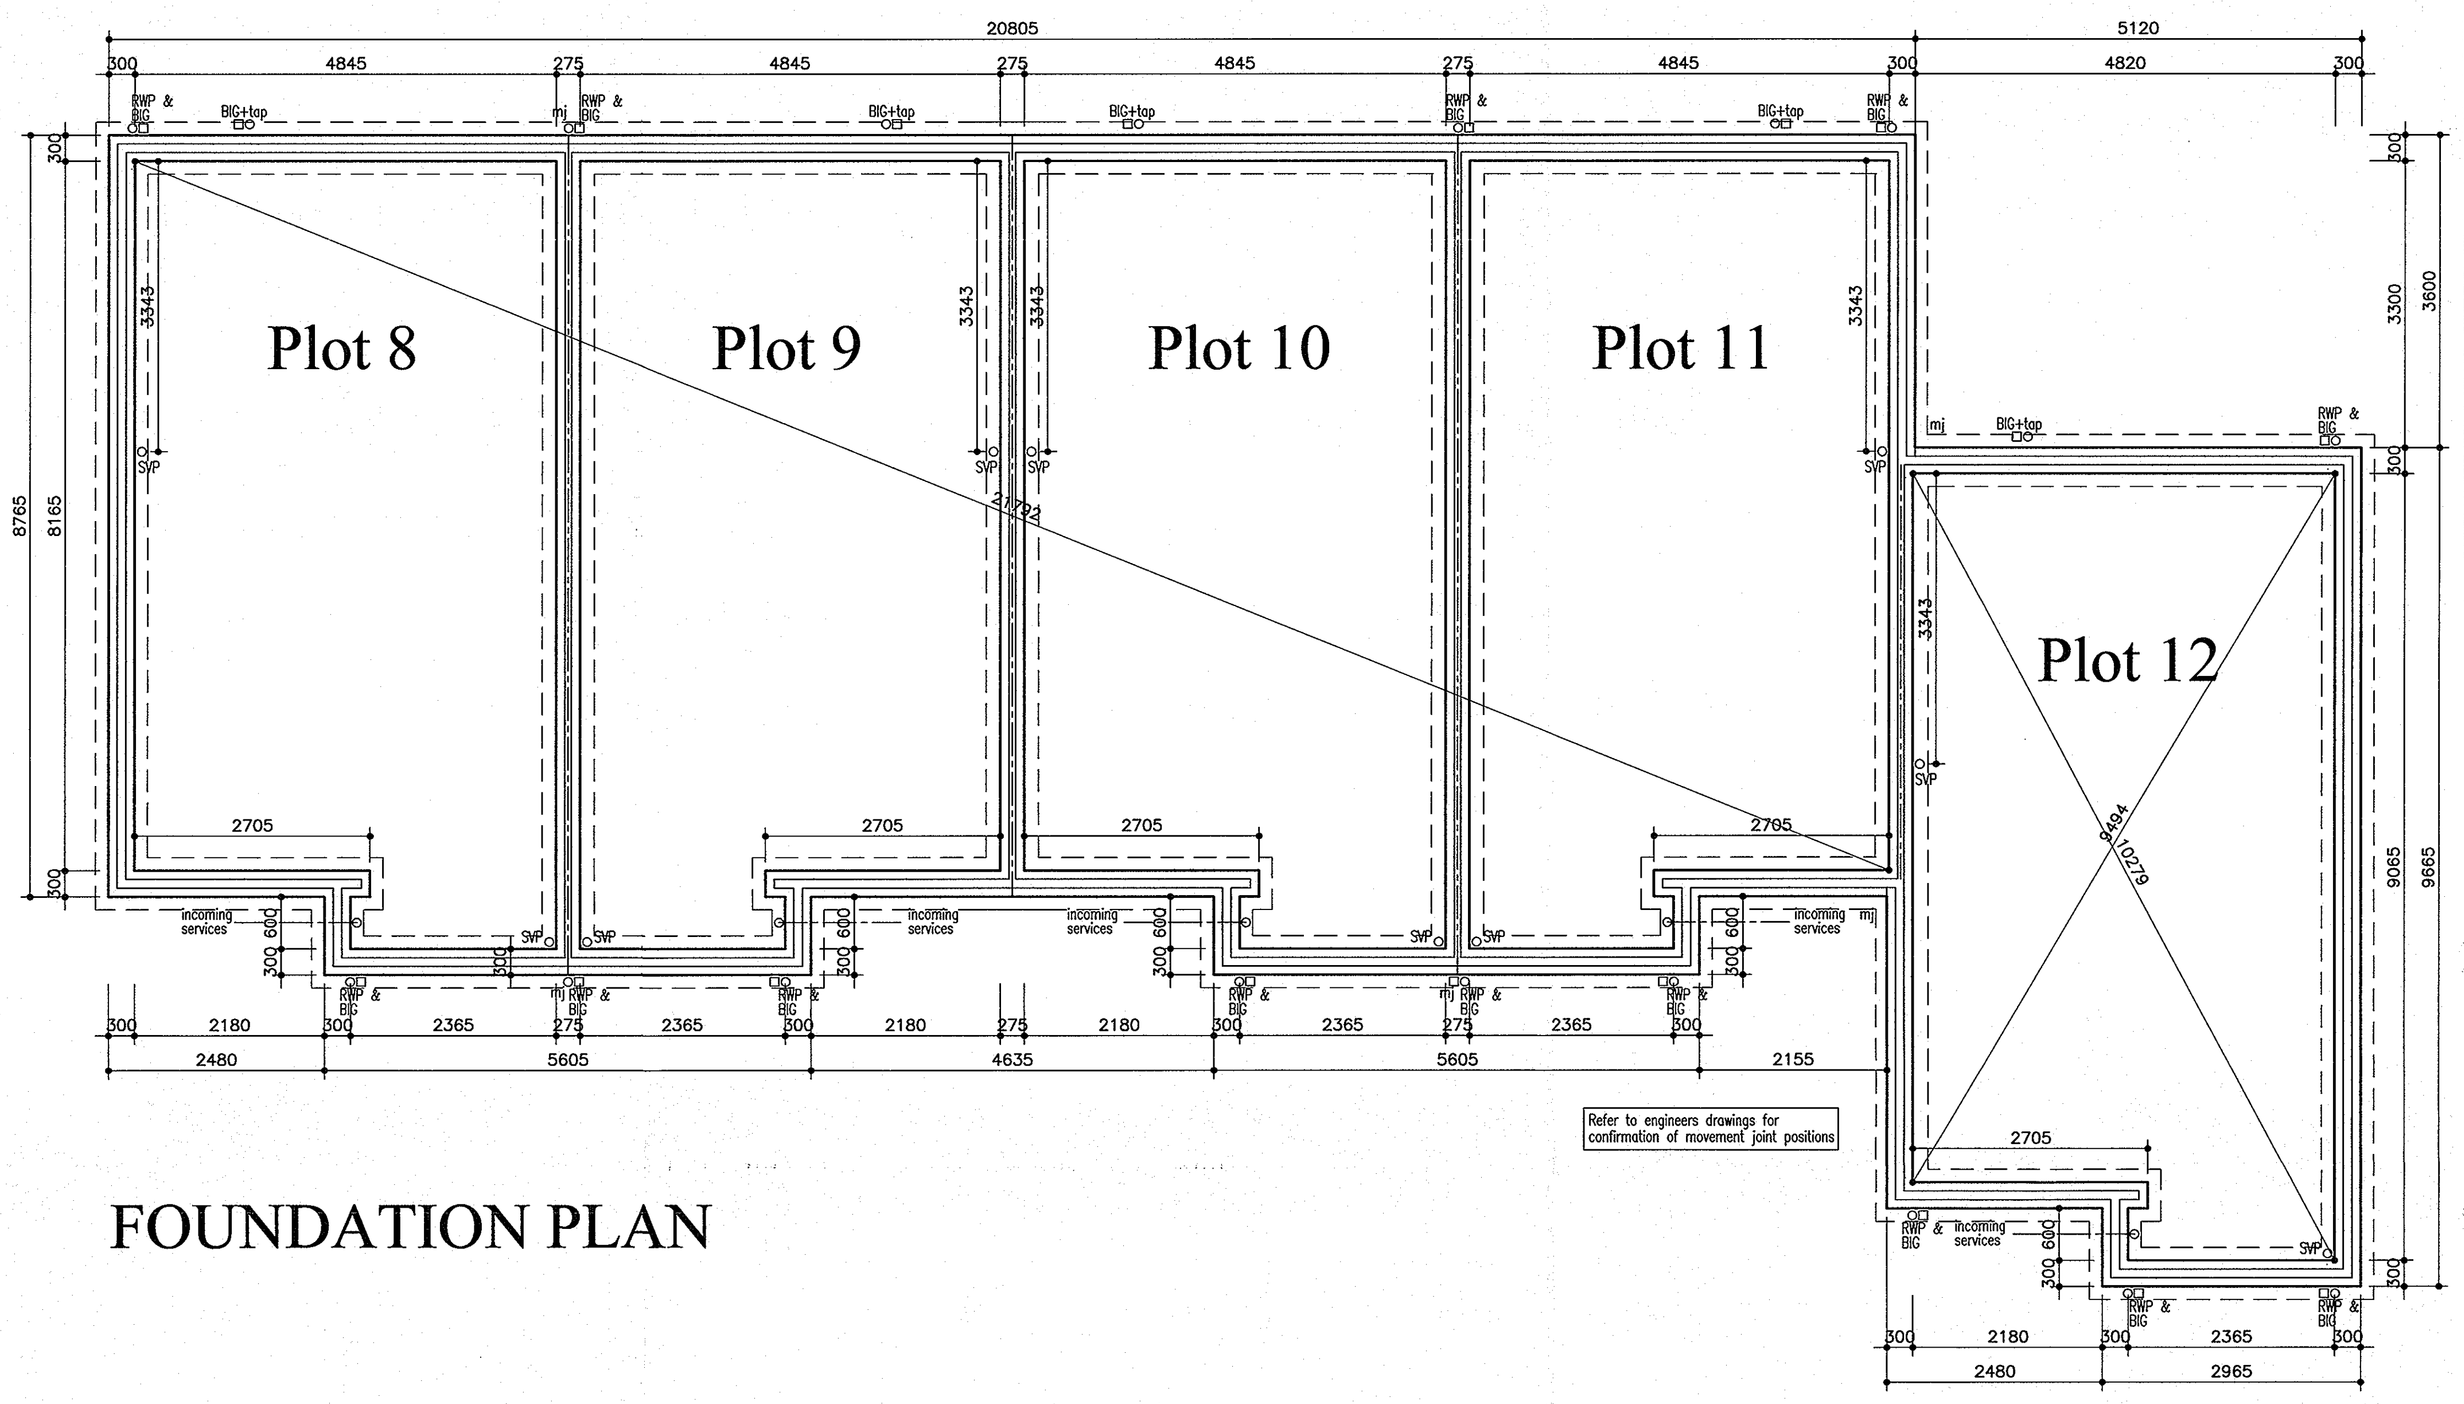

FOUNDATION PLAN

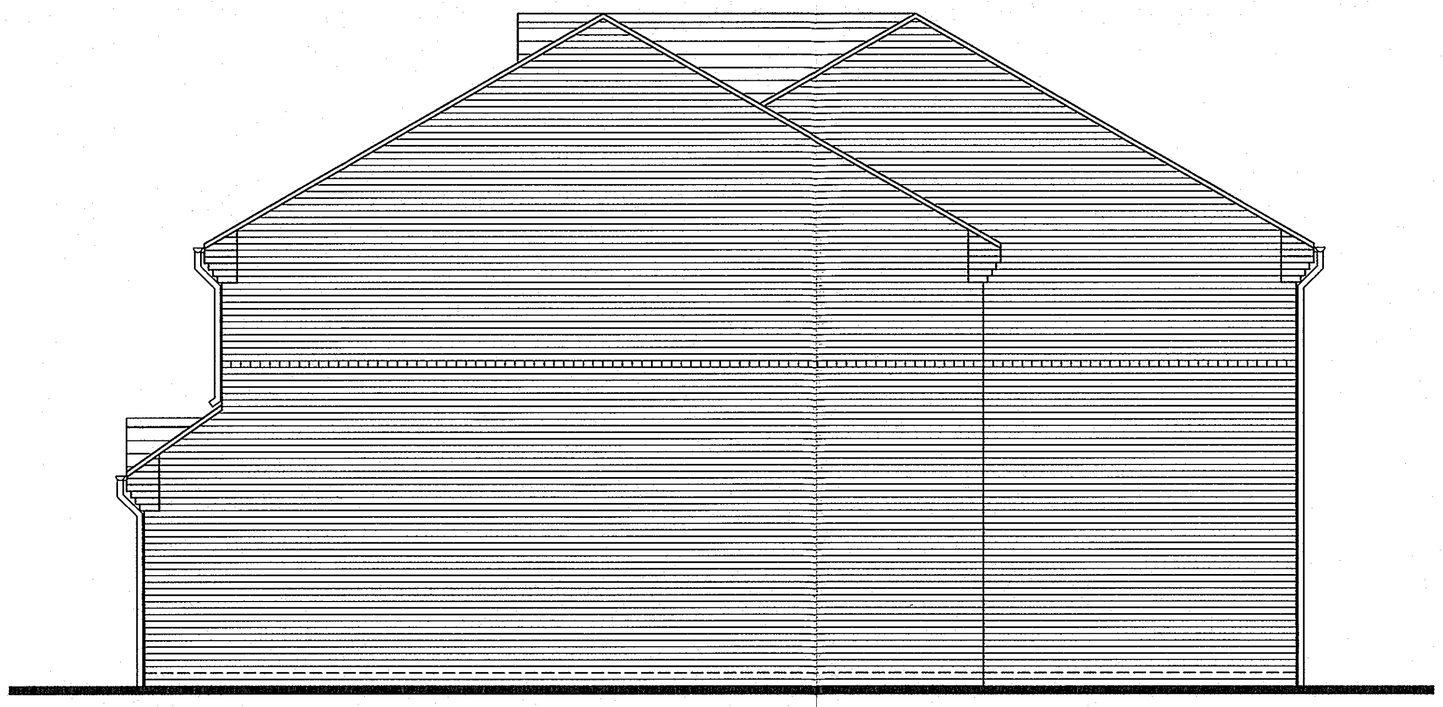

SIDE ELEVATION

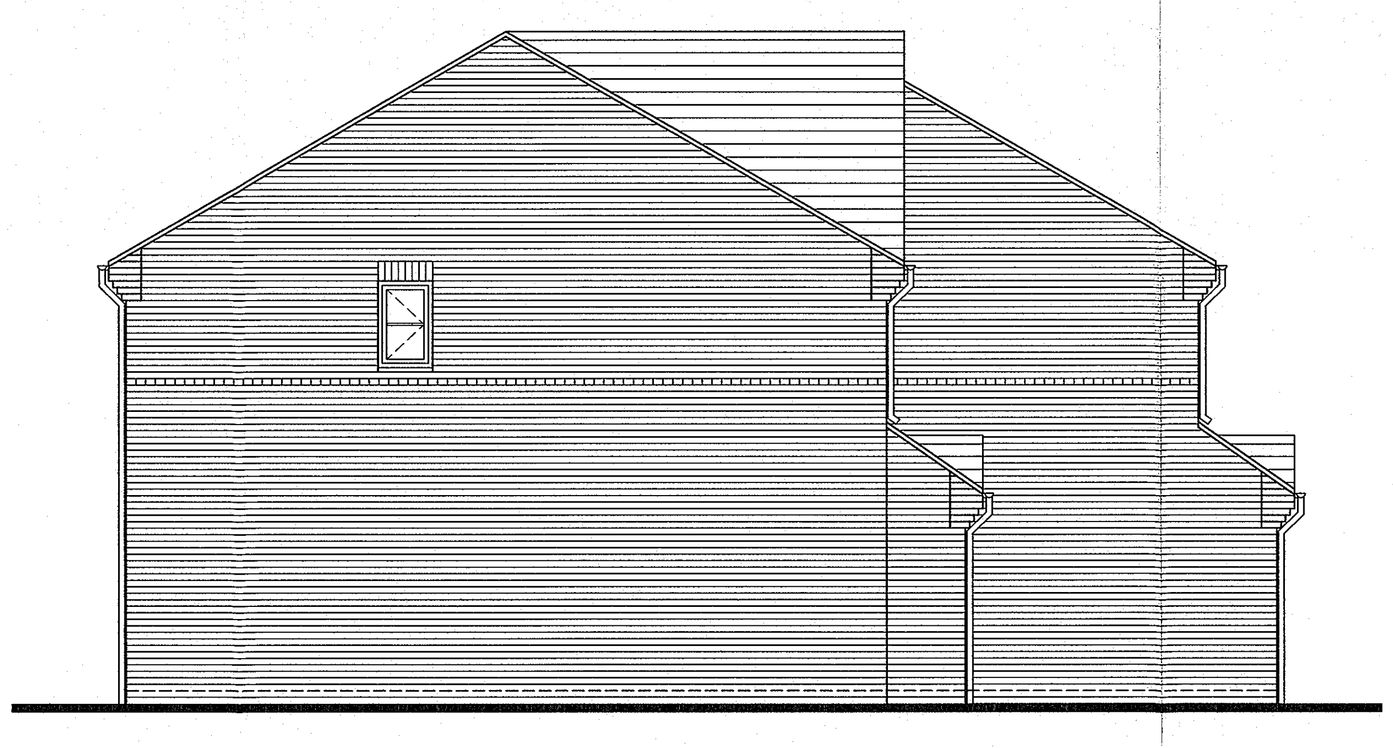

SIDE ELEVATION

RECEIVED
Urban Vision Partnership Ltd
23 JUL 2007
Referred To

Rev	Date	Comments
C	19/07/07	Levels amended to suit planning condition, window added to plot 8
B	11/04/06	Rwp positions amended to avoid balanced flue extract
A	22/03/06	Indicative movement joint positions added

Project
MEWS DWELLINGS
KENYON WAY
LITTLE HULTON
KAUFMAN & BROAD

PWL ARCHITECTS
The First Floor 32 Market street Altrincham Cheshire WA14 1PF
Tel 0161 941 4009 Fax 0161 926 9257 E Mail: info@pwlarchitects.com

Drawing	Floor Area	Drawn
Link Detail Plots 8-12 Plan & Side Elevations		CPW
Scales	**Date**	**DWG No.**
1:50	FEBRUARY 2006	647/WD05/C

Plot 8 Plot 9 Plot 10 Plot 11 Plot 12

Plot 12 Plot 11 Plot 10 Plot 9 Plot 8

RECEIVED
Urban Vision Partnership Ltd
23 JUL 2007
Referred To.....

Rev	Date	Comments
B	19/07/07	Levels amended to suit planning condition
A	11/04/06	Rwp positions amended to avoid balanced flue extract

PWL ARCHITECTS

Project
MEWS DWELLINGS
KENYON WAY
LITTLE HULTON
KAUFMAN & BROAD

The First Floor 32 Market street Altrincham Cheshire WA14 1PF
Tel 0161 941 4009 Fax 0161 926 9257 E Mail: info@pwlarchitects.com

Drawing Link Detail Plots 8-12 Front & Rear Elevations	Floor Area	Drawn CPW
Scales 1:50	Date FEBRUARY 2006	DWG No. 647/WD06/B

general notes:
do not scale the drawing.
all dimensions to be checked on site prior to commencement of work and any discrepency shall be immediatly reported and resolved prior to work commencing, this drawing is to be read in conjunction with all relevent drawings and specifications relating to the job whether or not indicated on the drawing.
This drawing to be read in conjunction with Part L Robust Details.
Escape lighting to comply with BS 5266

ACCOMODATION SCHEDULE

12 Houses
18 Parking Spaces

LEGEND

- Access to houses
- Gulley
- proposed levels
- existing ground levels
- direction of slope on ground
- paved patio area
- existing trees/shrubs to be removed
- existing trees
- 1.2m Close Boarded Timber Fence Between Properties
- 1.8m Close Boarded Timber Fence to Boundaries
- Car Parking Bay
  Bitmac Bays with Block Paving
  T- Marks to Delineate Bays

RECEIVED
Urban Vision Partnership Ltd
23 JUL 2007
Referred To

Rev	Date	Comments
C	19/07/07	Levels amended to client & planner's request
B	02/05/06	Plots 1-7 repositioned, access to rear gardens of plots 1 & 2 amended, rwp positions amended.
A	22/03/06	Rwps & gulleys indicated

Project
KENYON WAY LITTLE HULTON
KAUFMAN & BROAD

PWL ARCHITECTS
The First Floor 32 Market street Altrincham Cheshire WA14 1PF
Tel 0161 941 4009 Fax 0161 926 9257 E Mail: info@pwlarchitects.com

Drawing	Gross Floor Area	Drawn
External Works	.	PWL
Scales 1:200	Date March 2006	DWG No. 647/EX/02/C 1 of 1