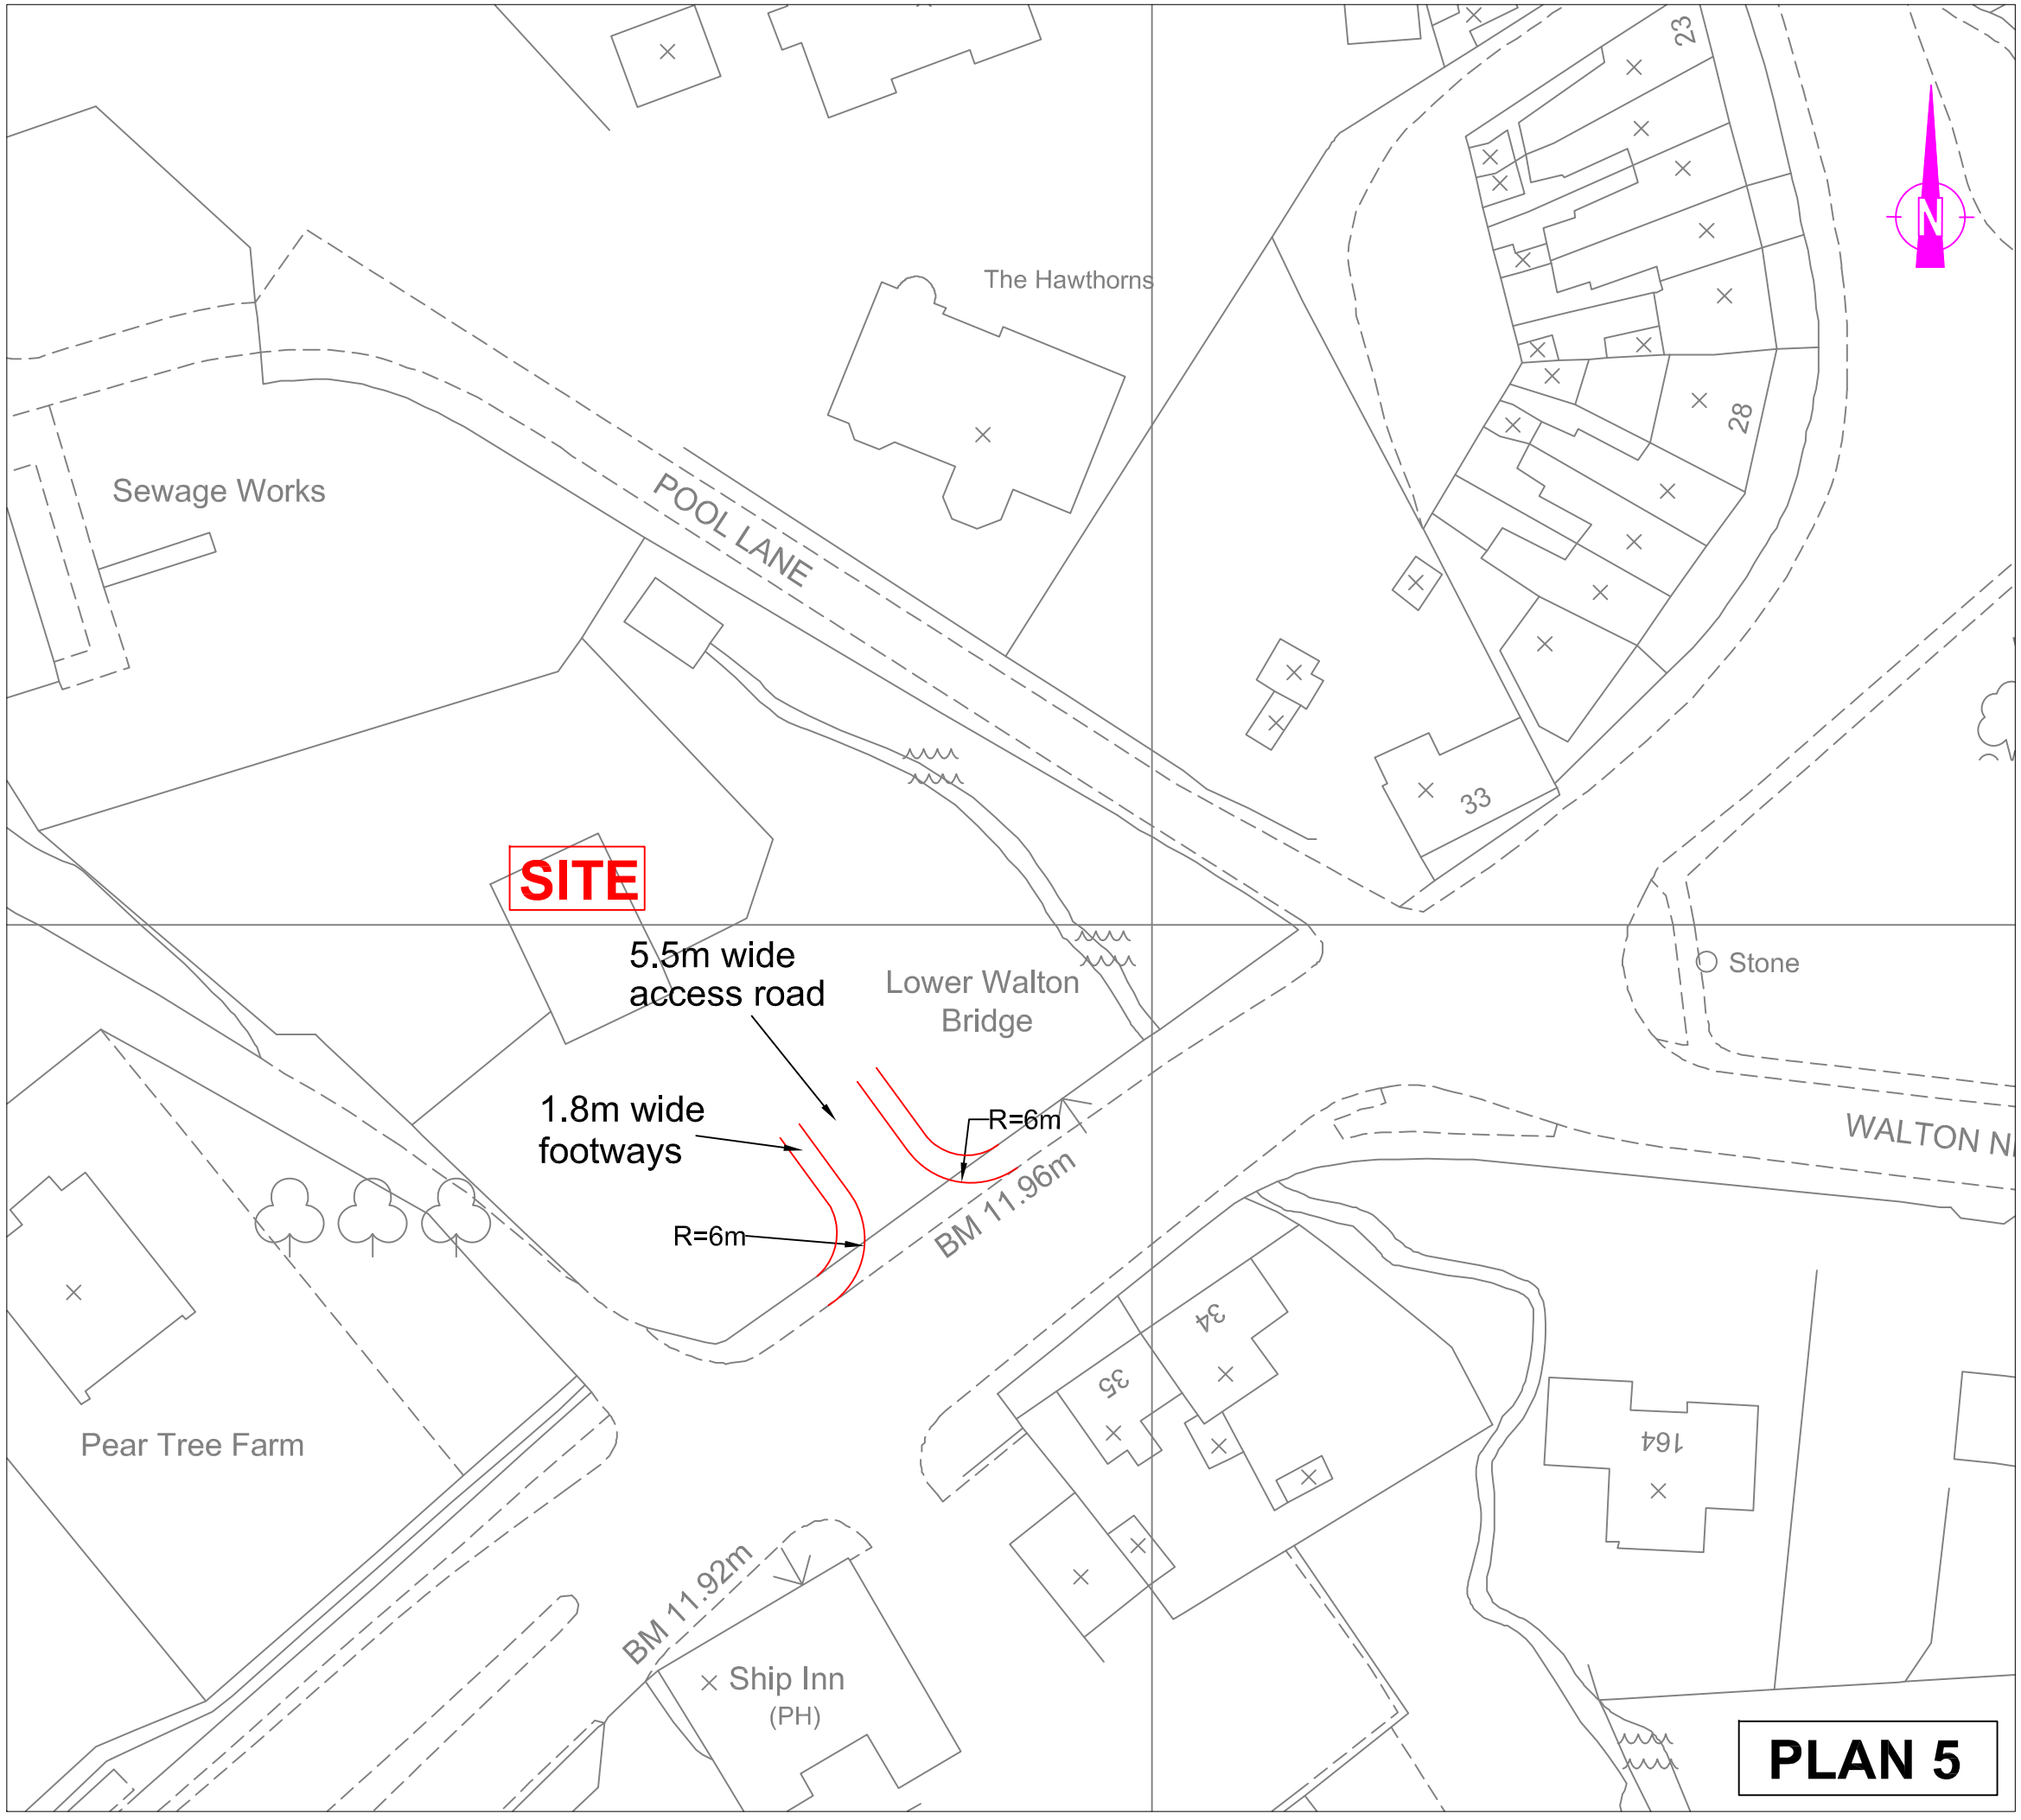

Notes:

REV.	DETAILS	DRAWN	CHECKED	DATE
.	.	.	.	.

CLIENT:

United Utilities

PROJECT:

Walton Waste Water
Pumping Station, Warrington

DRAWING TITLE:

Proposed Site Access

SCALES:

1:500

DRAWN:	CHECKED:	DATE:
AD	PW	May 04

SAVELL BIRD & AXON
Suite 4b, South Central Buildings,
11 Peter Street, Manchester, M2 5QR
Tel: 0161 835 2400, Fax: 0161 835 3400
email: sba@sbax-man.co.uk
web: www.sbax-man.co.uk

DRAWING NUMBER: N20152/05

REVISION: .