Pringle Homes - Redevelopment of Dawsons Dance Centre, Lunts Heath Road, Widnes

Perspective B

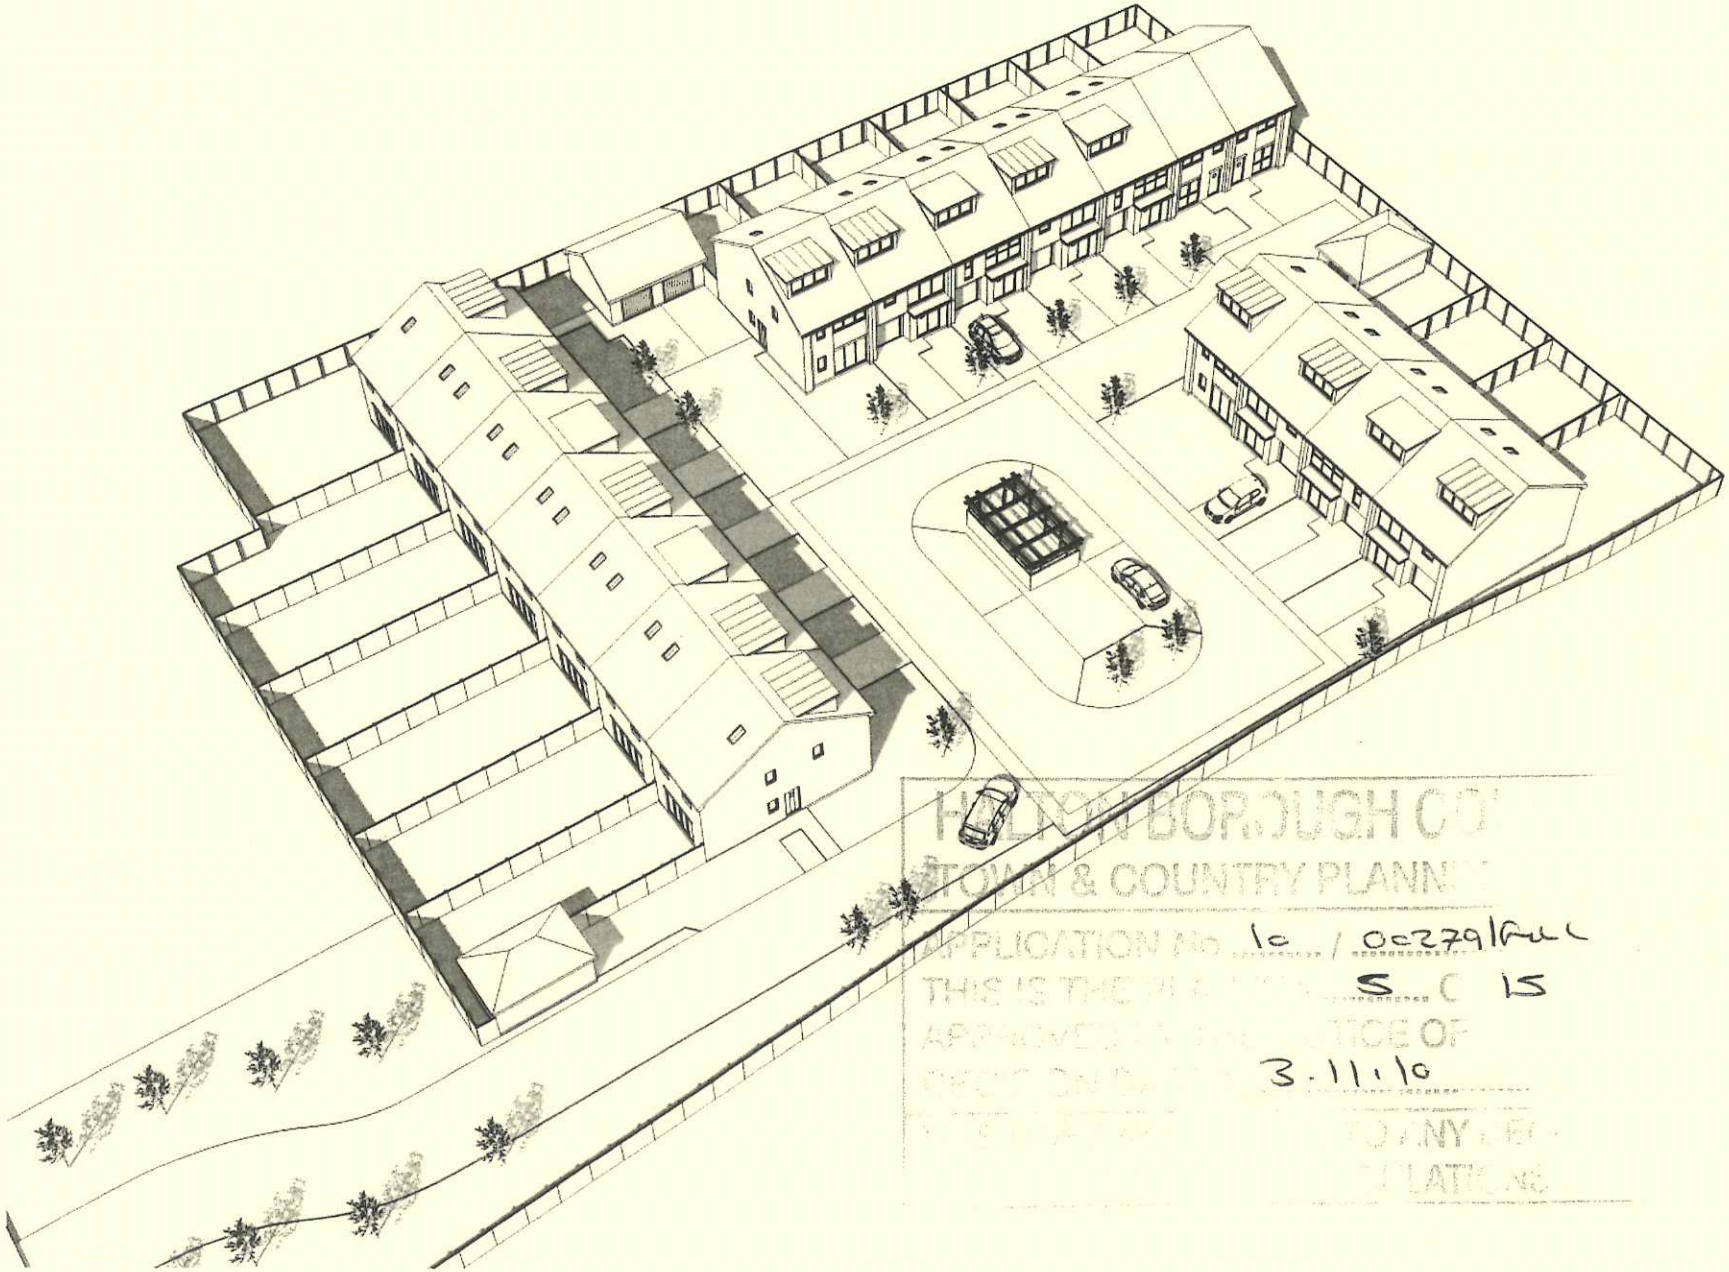

HALTON BOROUGH CO
TOWN & COUNTRY PLANN
APPLICATION No 10 / 00279/Full
THIS IS THE PLA S C 15
APPROVED BY NOTICE OF
DATED 3.11.10
TO ANY REG
LATIONS

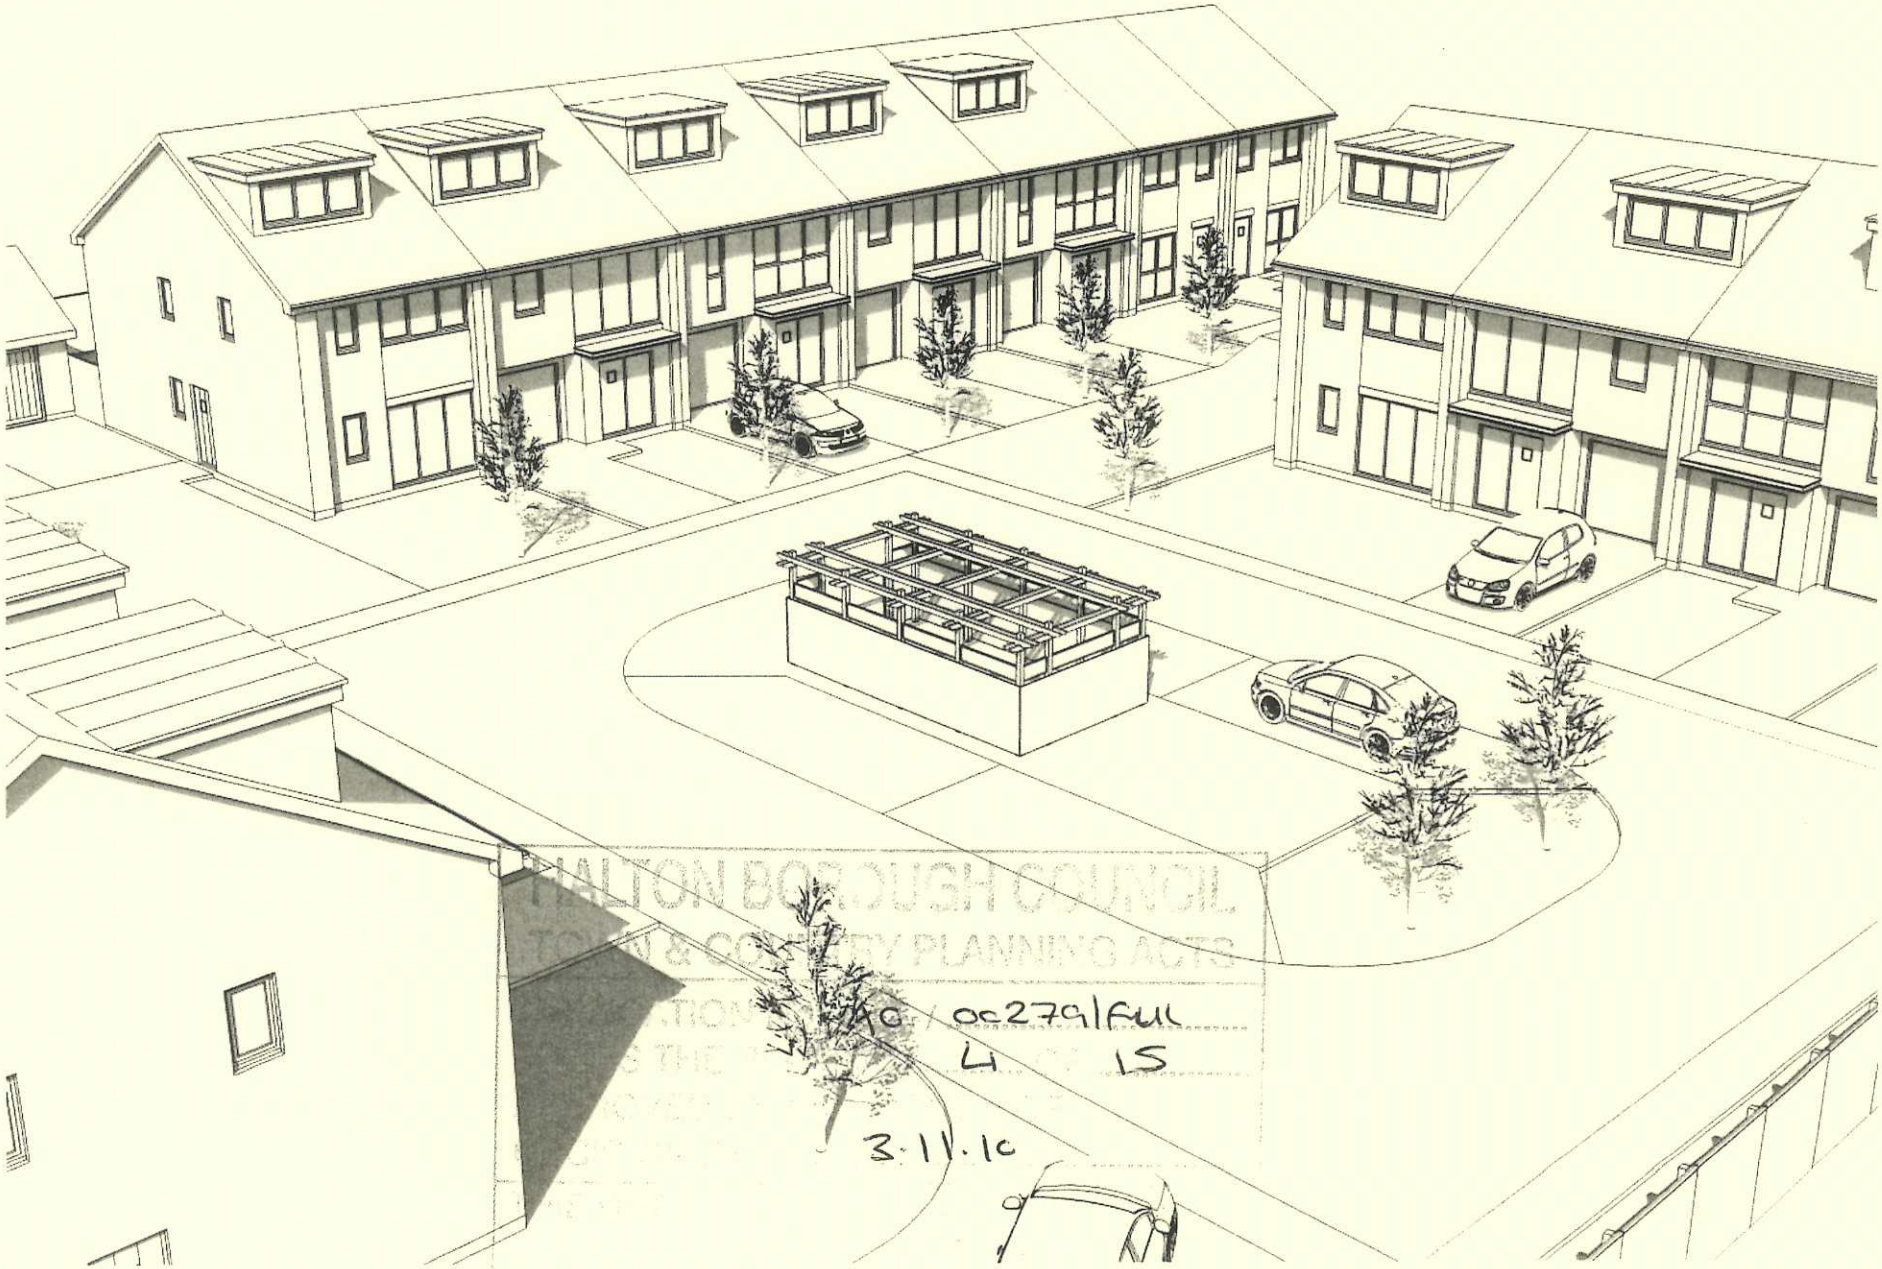
HALTON BOROUGH COUNCIL
TOWN & COUNTRY PLANNING ACTS
06/00279/FUL
4 15
3.11.10

? Crown Copyright 2007. All rights reserved. Licence number 100020449