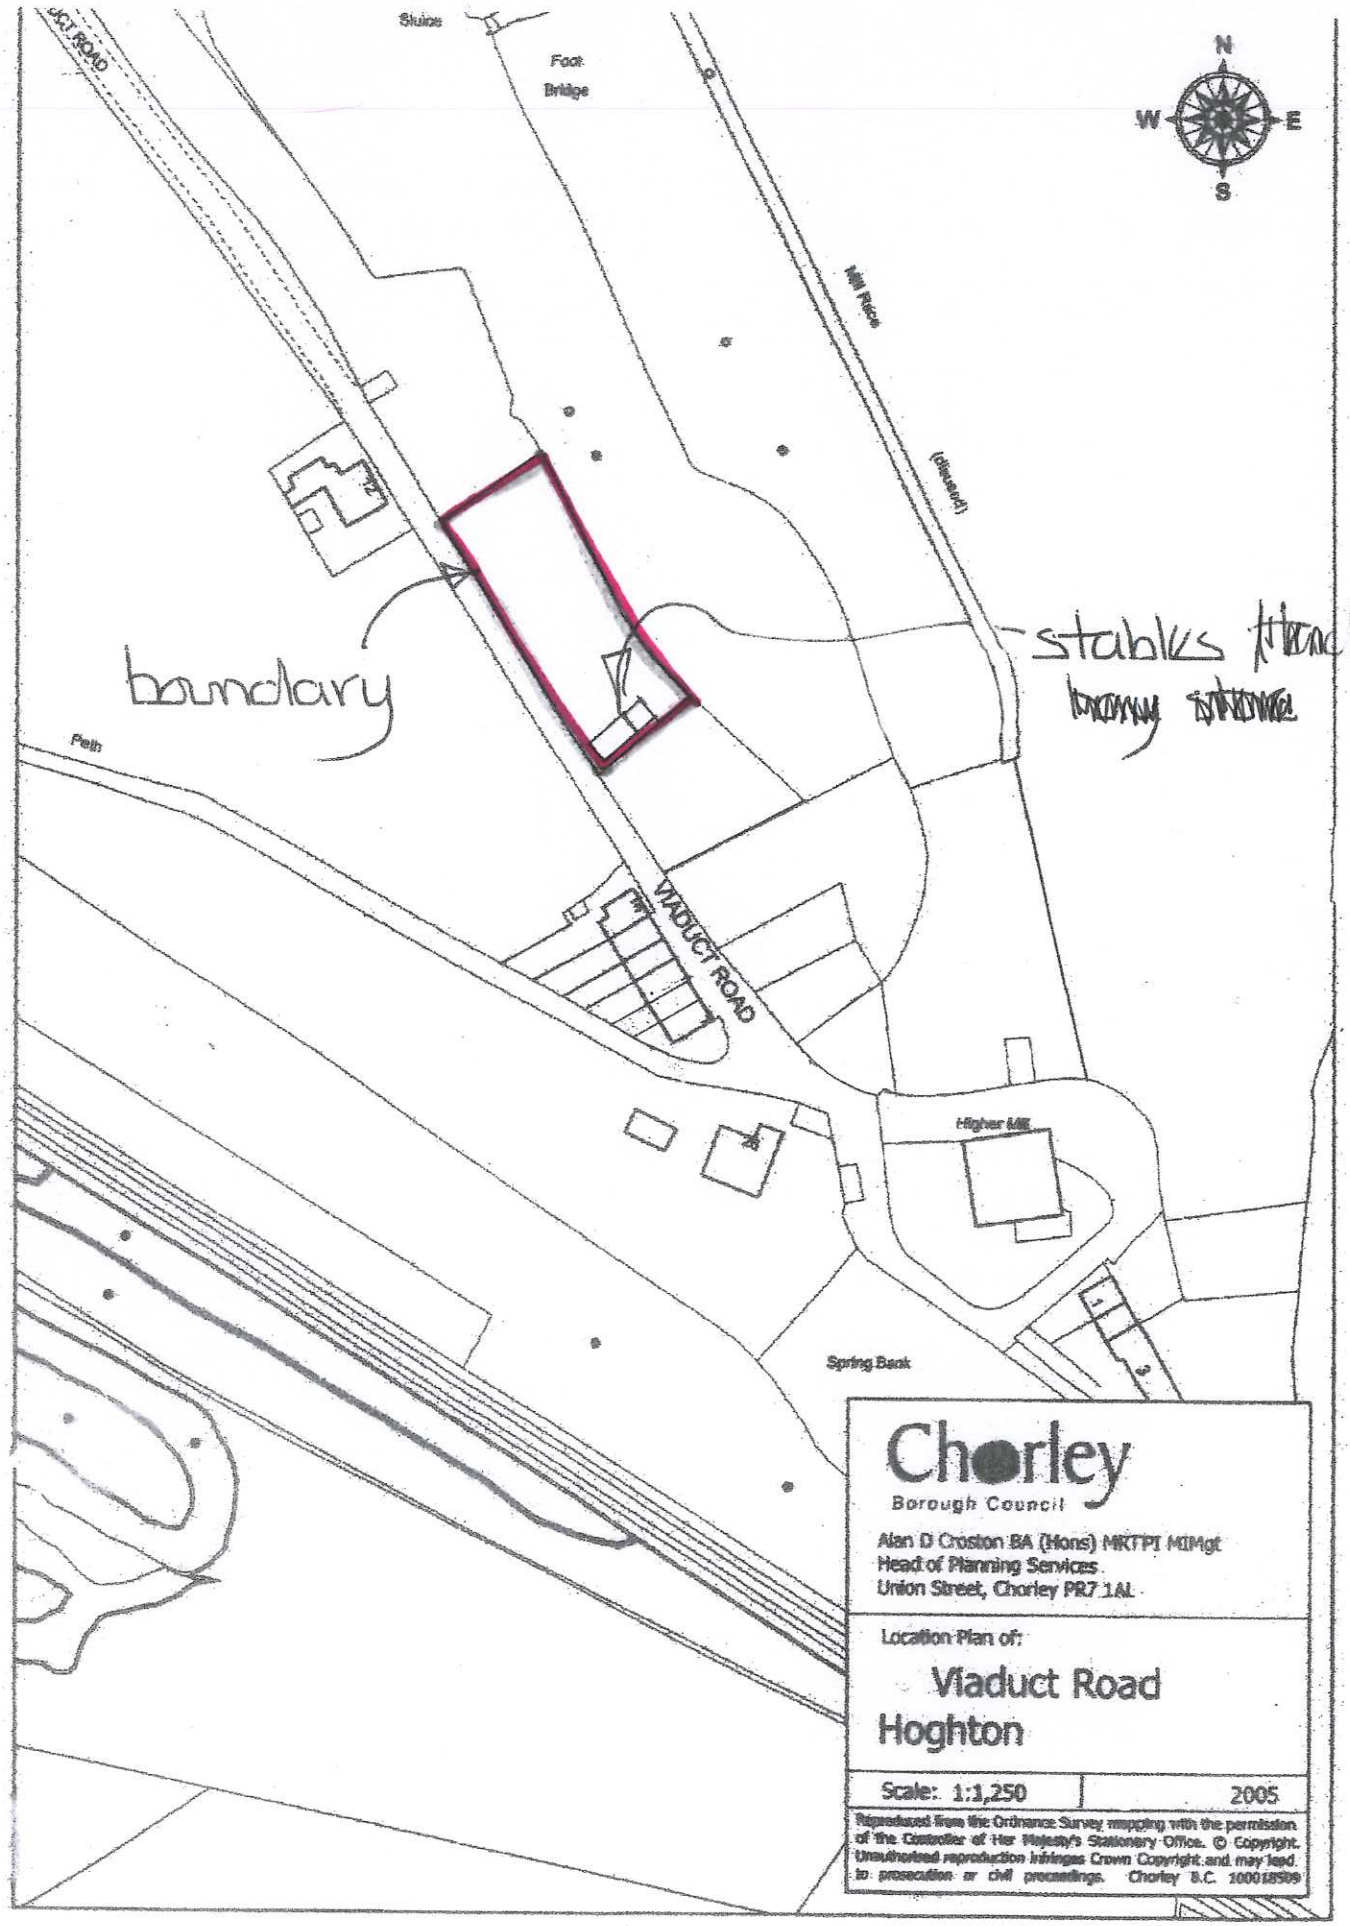
Sluice
Foot Bridge
N
W
E
S
Mill Race
(disused)
boundary
stables
Path
VIADUCT ROAD
Higher Mill
Spring Bank
Chorley
Borough Council
Alan D Croston BA (Hons) MRTPI MIMgt
Head of Planning Services
Union Street, Chorley PR7 1AL
Location Plan of:
Viaduct Road
Hoghton
Scale: 1:1,250
2005
Reproduced from the Ordnance Survey mapping with the permission of the Controller of Her Majesty's Stationery Office. © Copyright. Unauthorised reproduction infringes Crown Copyright and may lead to prosecution or civil proceedings. Chorley B.C. 100018509