NOTES AND AMENDMENTS

ALL DIMENSIONS TO BE CHECKED
ON SITE BEFORE WORK COMMENCES.
FIGURED DIMENSIONS TO TAKE PREFERENCE
OVER THOSE SCALED

REVISIONS

REV.	DESCRIPTION	DRAWN	CHKD.	DATE
A	REVISED IN ACCORDANCE WITH ST HELENS MBC COMMENTS	JL		01.09.11
B	REVISED IN ACCORDANCE WITH ST HELENS MBC COMMENTS	JL		19.10.11

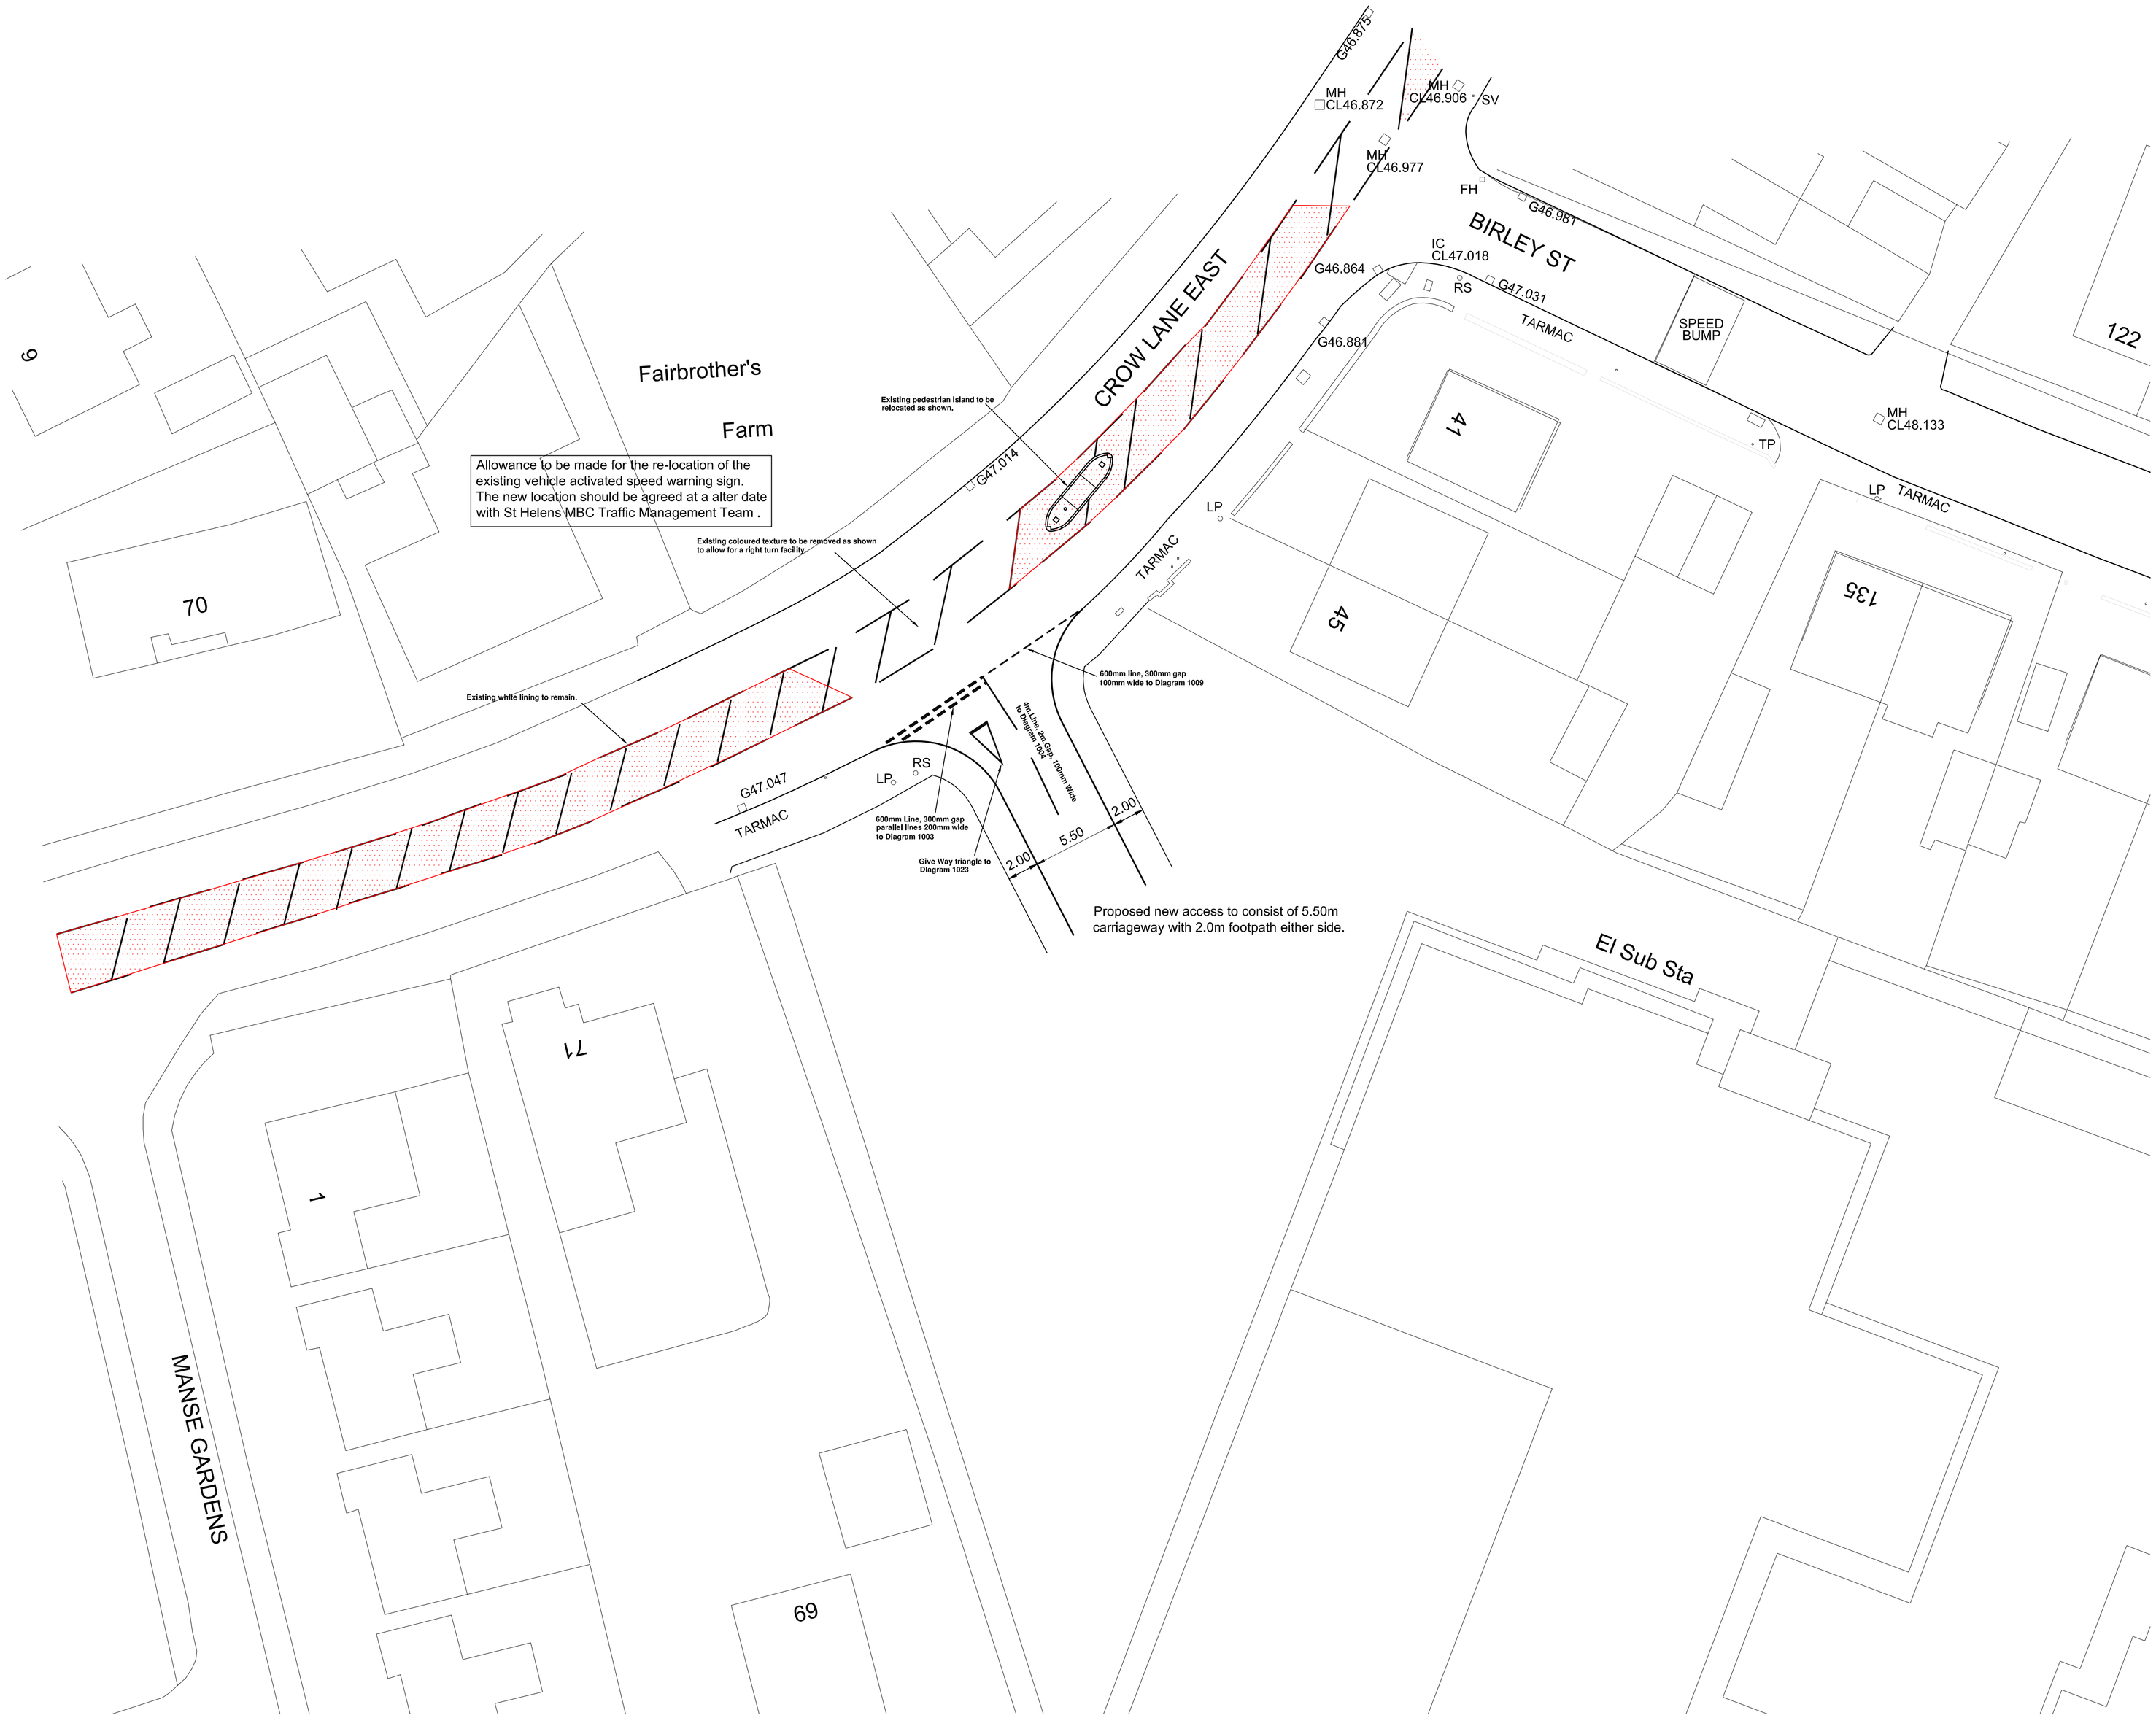

JLP DESIGN UK LTD
The Old Vicarage
Wall Street
Springfield
Wigan
WN6 7NB
Tel - 01942 243313
Fax - 01942 492230
Mobile - 07917 878010
EMAIL:- jlpdesignuk@googlemail.com

PROJECT
FRANK HARRINGTON ASSOCIATES
BIRLEY STREET/CROW LANE EAST
NEWTON LE WILLOWS.

DRAWING TITLE
PROPOSED WHITE LINING DETAILS
(CROW LANE EAST JUNCTION)

SCALE	SHEET SIZE	SHEET NO	DATE	REVISION
1:200	A1	1	11.03.11	B

DRAWING NUMBER
D/11/011-5